Plat of Block. 6 Parrotts Enlargement of the City of Evansville
Showing Altheides Subdivision of the East part of Lots 4. 5 and 6. as laid out
by the Proprietors

August Altheide
Frederich W Altheide
Johann F. Altheide.
Mary Louise Altheide
Adolph F. Altheide
~~Fredericka Goeke~~
Adolph Goeke.

JACKSON AVE.

CAMPBELL ST.

COVERNOR ST.

TAYLOR AVE.

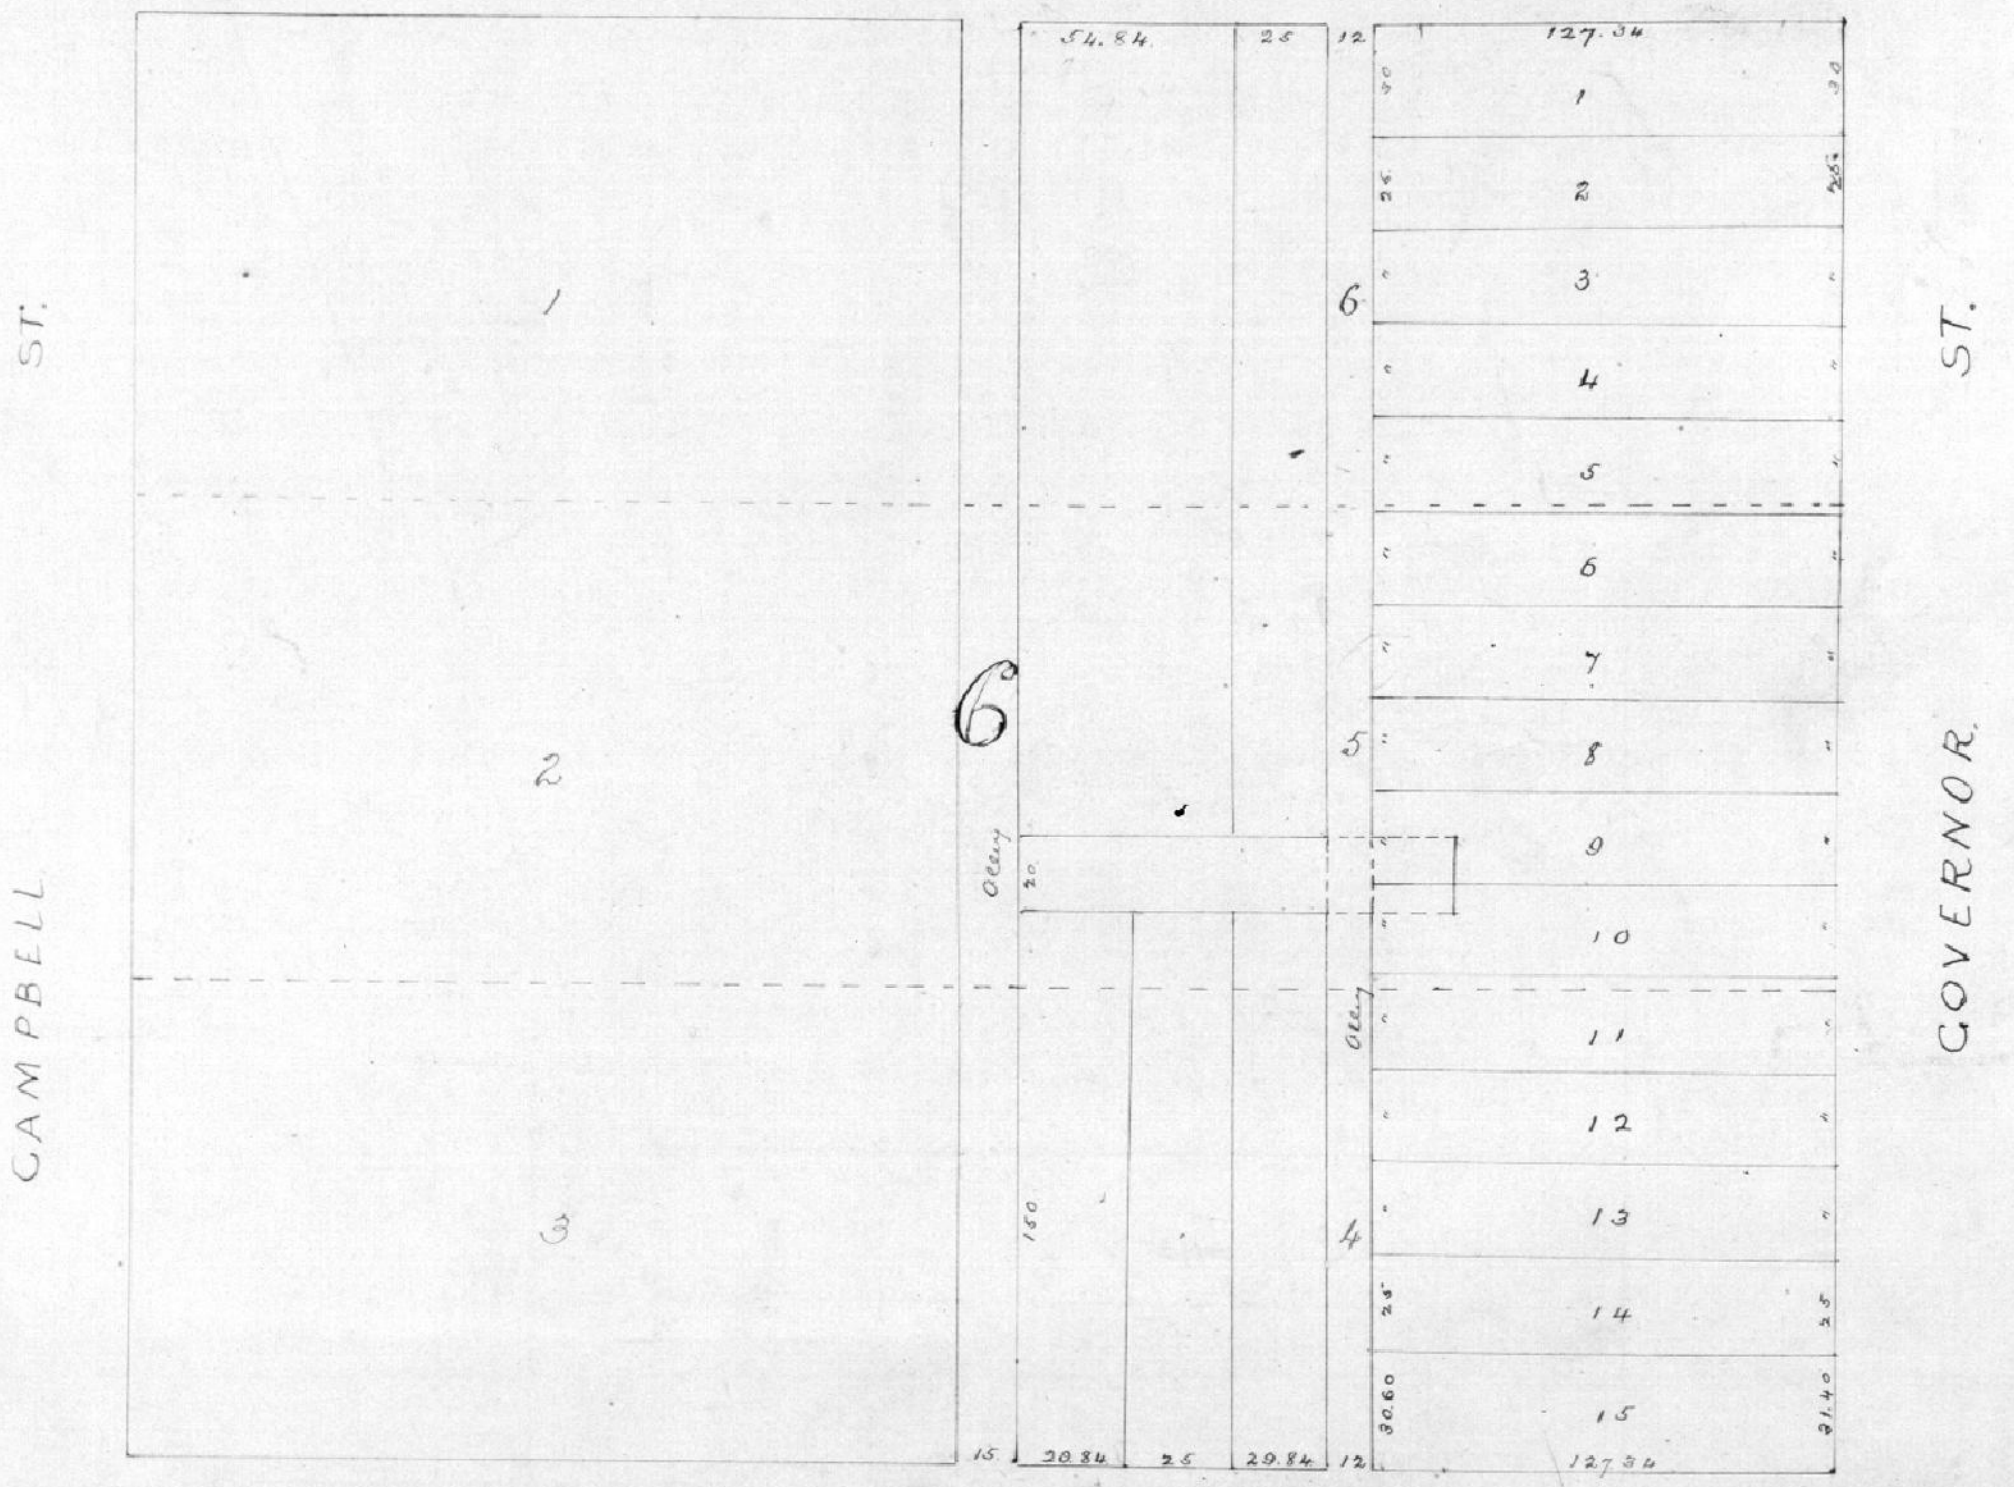

State of Indiana Vanderburgh County ss:
Before me Chas T Jenkins Recorder in and for said County this 9th day of May 1883 personally appeared the above named August Altheide. Fred Wm Altheide John Fred Altheide. Fredericka Goeke and Adolph Goeke her husband Mary L. Altheide and Adolph Fred. Altheide her husband and acknowledged the execution of the annexed Plat. Witness my hand and official seal

Chas. T. Jenkins
R.V.Co

Recorded May 9th 1883.
Chas T. Jenkins R.V.C.