Plat of the Subdivision of Block 16. Woodlawn. It being identical with that portion of Block 9 of W W Morgans subdivision of Lots 2.3.4.5 and part of 6. of Woods subdivision No 2 of the South West part of the North West Quarter of Section 20. Town 6. S Range 10 West, Situate between Oregon Street and Maryland Street as subdivided by the owner and proprietor this 17th day of September 1883.

D. J. Mackey

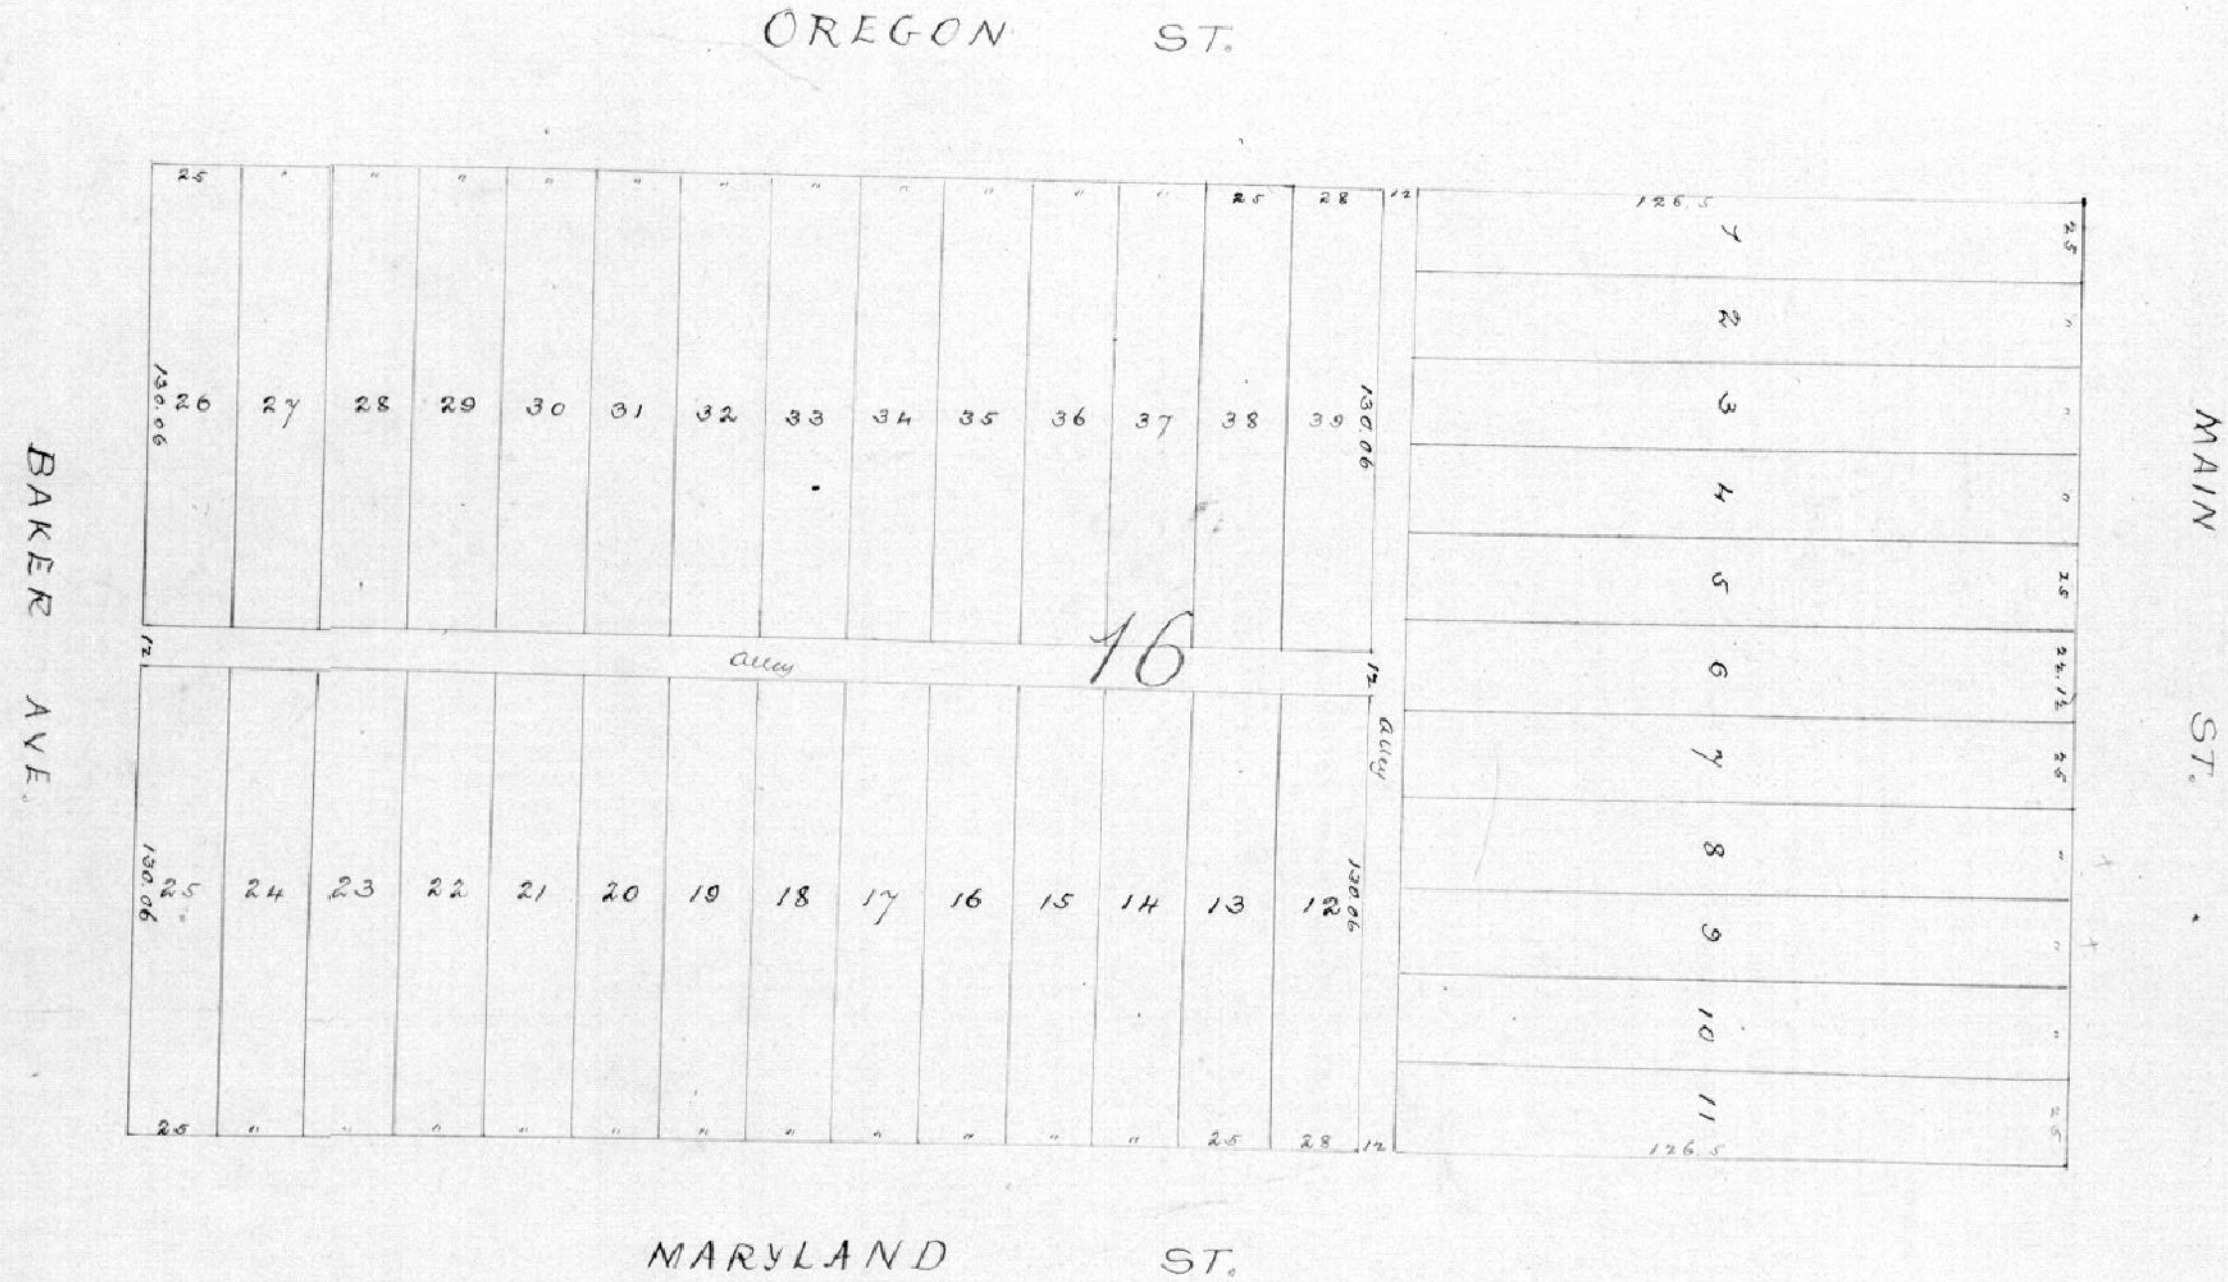

Recorded September 17th 1883.
Chas. T. Jenkins R.r.C.

State of Indiana Vanderburgh County ss:

Before me Chas T Jenkins Recorder in and for said County this 17th day of September 1883 personally came David J. Mackey and acknowledged the execution of the foregoing plat.

Witness my hand and official seal

Chas T. Jenkins
R.r.C.