Plat of an extension of Shanklin Street as laid out by the proprietors M J Bray Jr and the Evansville Belt Railway Company upon the South side of the South East quarter of the South East quarter of Section Number Thirteen (13) Town Six (6) South Range Eleven (11) West, and upon the North side of Lot 5 of M P Jones subdivision of the East one third of the North East quarter of Section Number Twenty four (24) Town Six (6) South Range Eleven (11) West

Evansville Belt Railway Company

By D. J. Mackey Pt.

M. J. Bray Jr

February 25th 1884.

March 10th 1884.

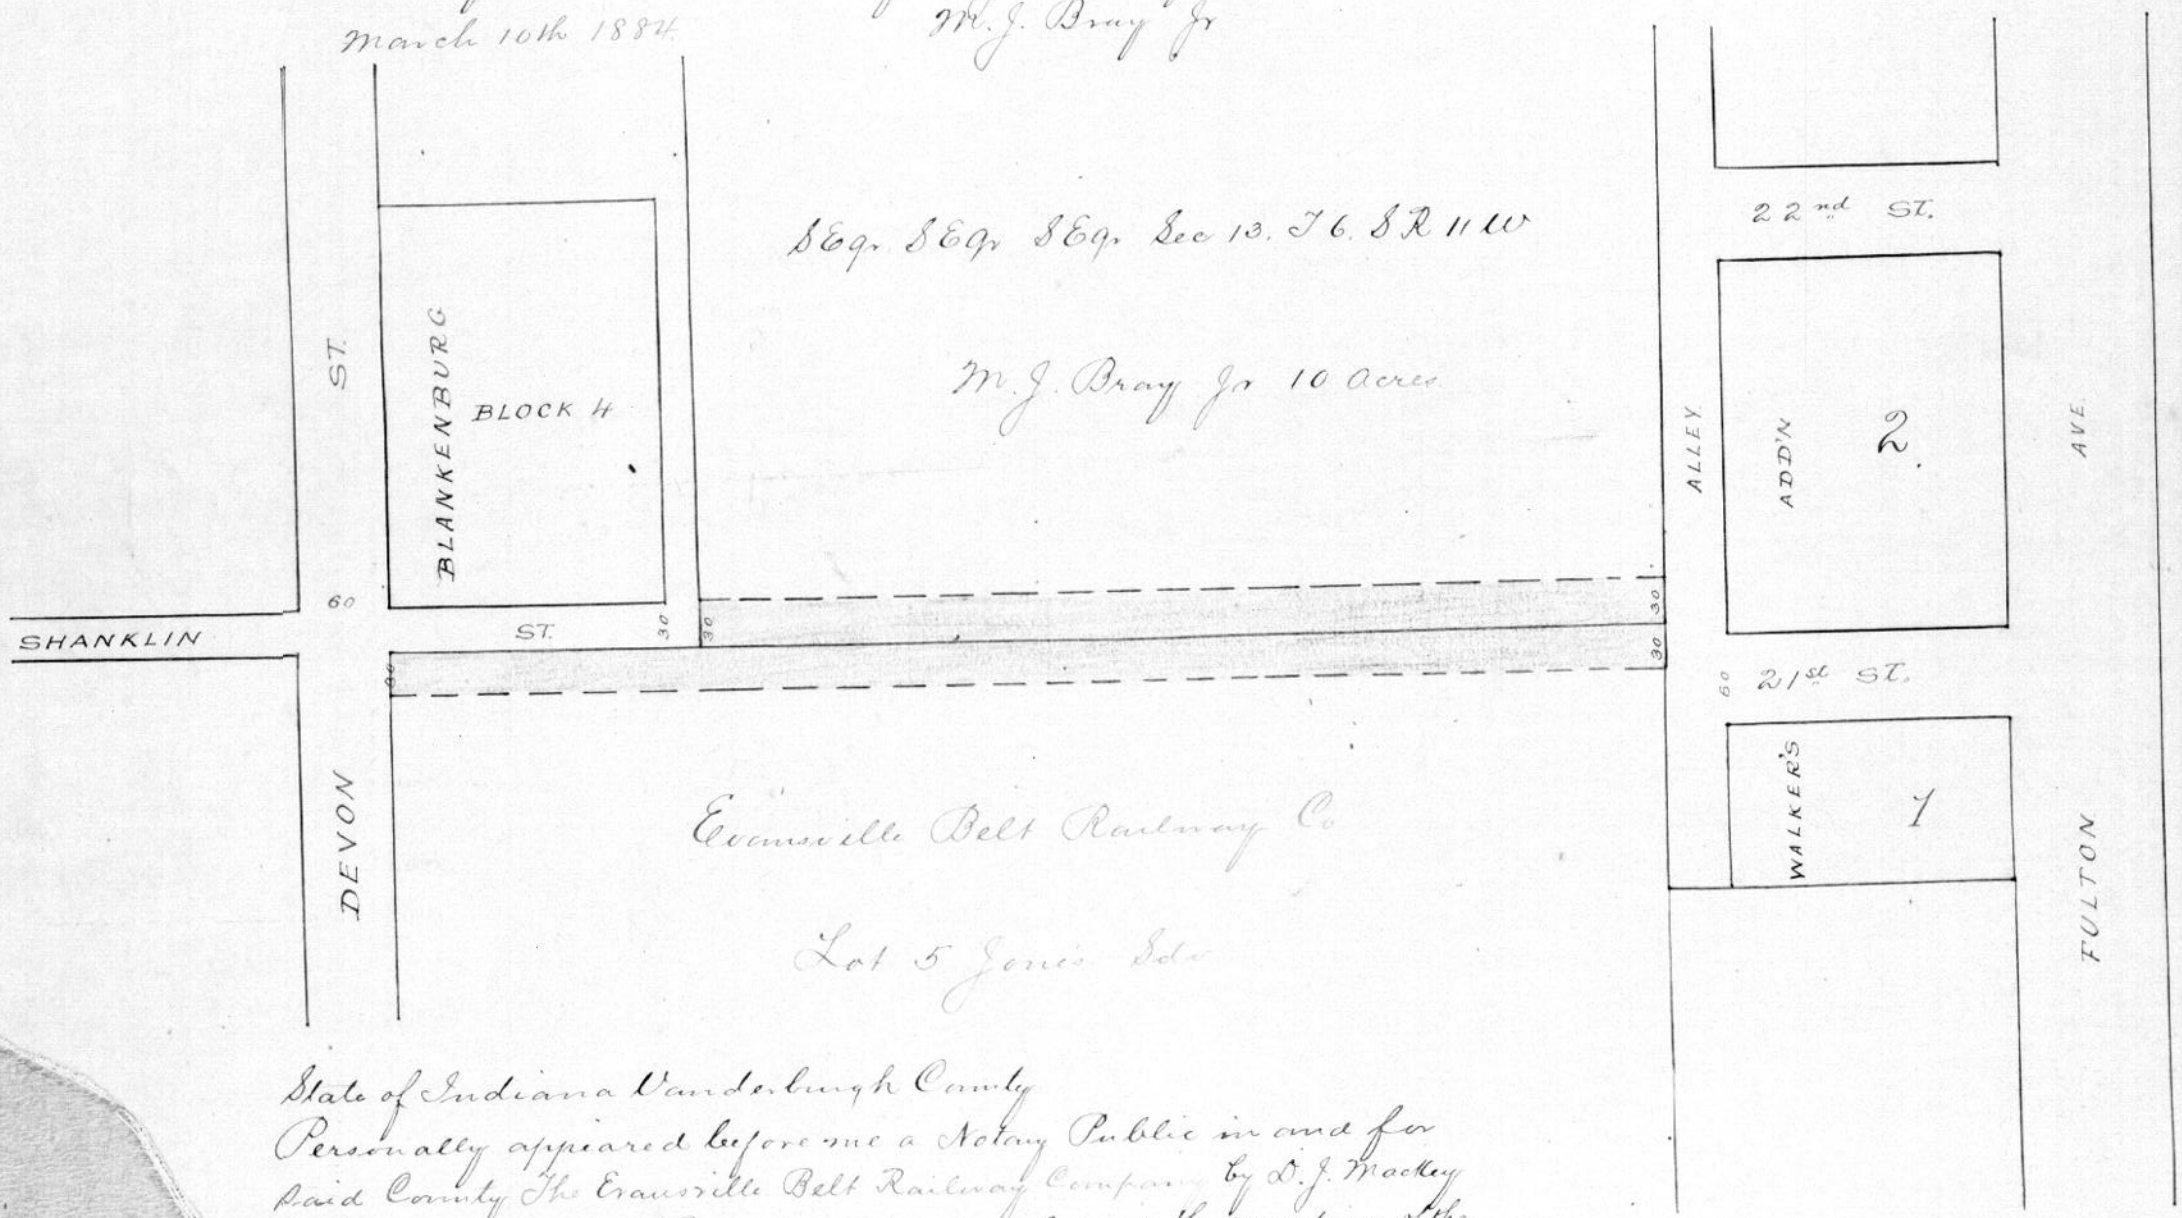

State of Indiana Vanderburgh County
Personally appeared before me a Notary Public in and for said County The Evansville Belt Railway Company by D. J. Mackey its President and M. J. Bray Jr and acknowledged the execution of the foregoing plat. Witness my hand and Notarial seal this 10th day of March A D 1884.

Sebastian Henrich
Notary Public

March 10th 1884.

Recd Rec'd

281