Plat of

Martins subdivision of a part of the South East Quarter of the South East Quarter of Section 31 Town 4 Range 11 West as laid out by the proprietors

Abner N Martin
Cynthia C Martin
Naomi J. Pruitt
Susan Benbrook
G L. Heilmann
E H Heilmann

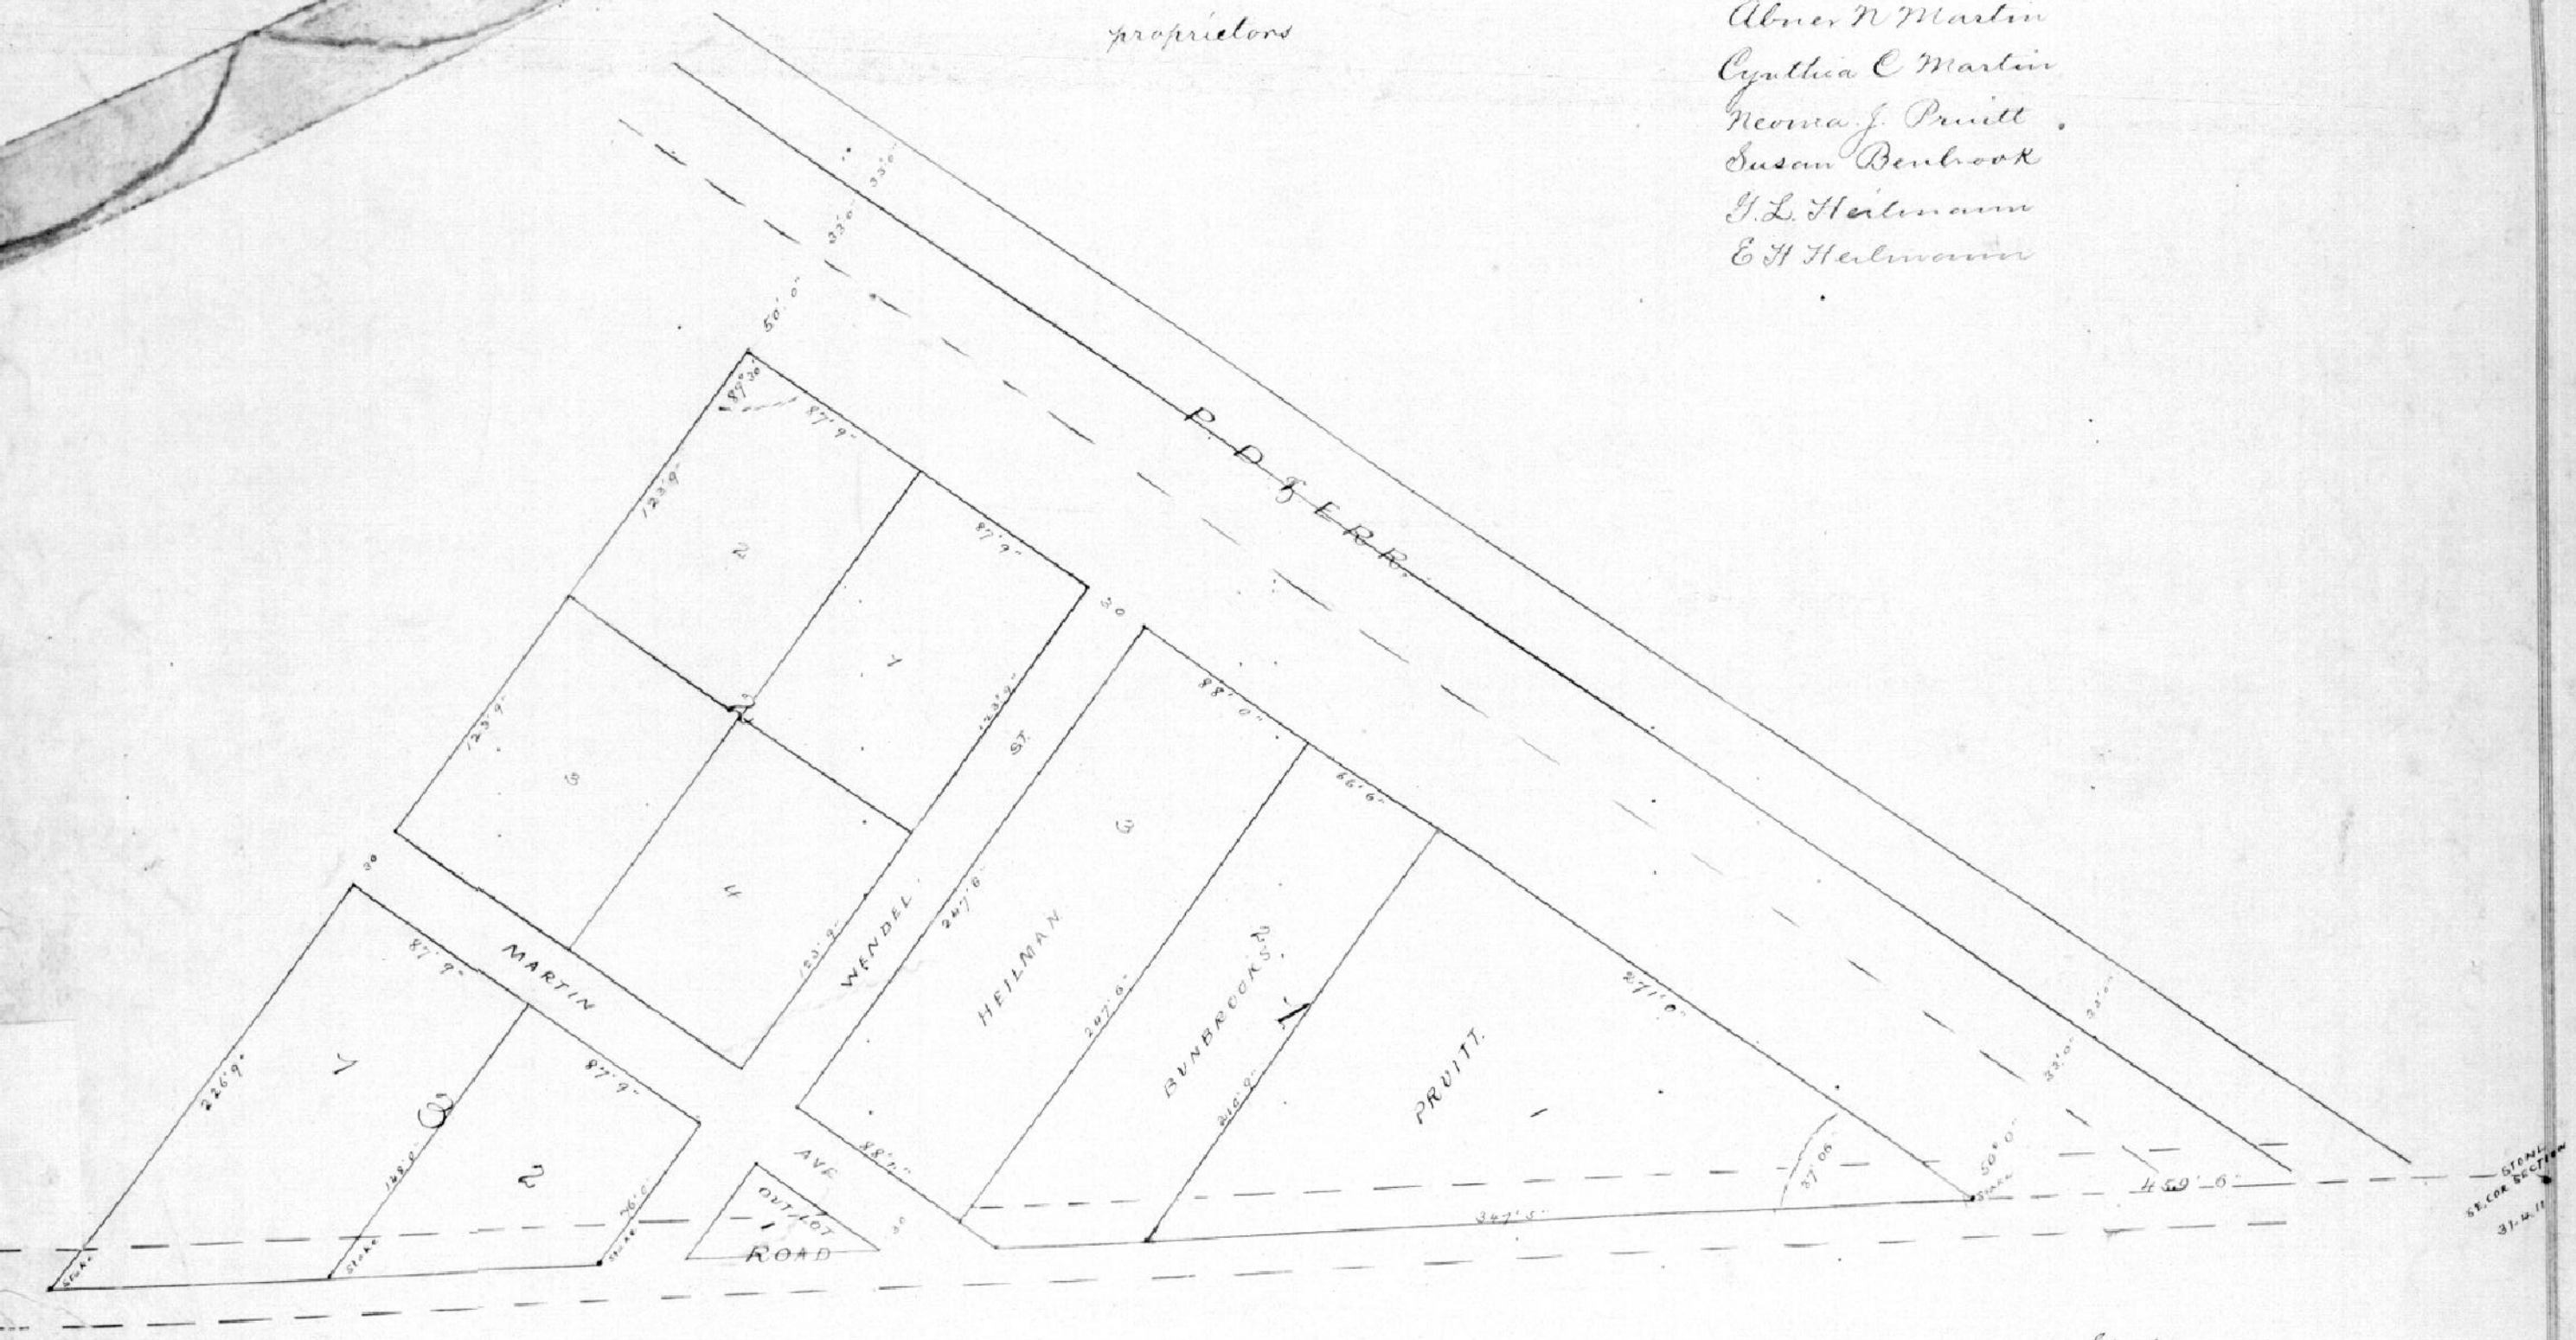

State of Indiana Vanderburgh County ss:
Before me Charles Straub a Justice of the Peace in and for Armstrong Township of said County and State this 19th day of April 1884 personally appeared the within Abner N Martin Cynthia C Martin Naomi J Pruitt Susan Benbrook G L Heilmann E H Heilmann and acknowledged the execution of the foregoing plat Witness my hand and official seal Justice Seal

Chas. J. Straub
J.P. Armstrong Tp.

Surveyed and drawn by
George M Saunders C.S.
1884.

Recorded April 21st 1884
Chas T Jenkins Rec'r

283