
Eichel & Loewenthal's Second Addition to the City of Evansville


Laid out on Blocks 1. 2. 7. and 8 of Morgans Subdivision of Woods Subdivision of part of the North East Quarter of the North East Quarter of Section 19 Town 6 South Range 10 West

Jacob Eichel
Abraham Loewenthal jr Proprietors.

Morgan Ave

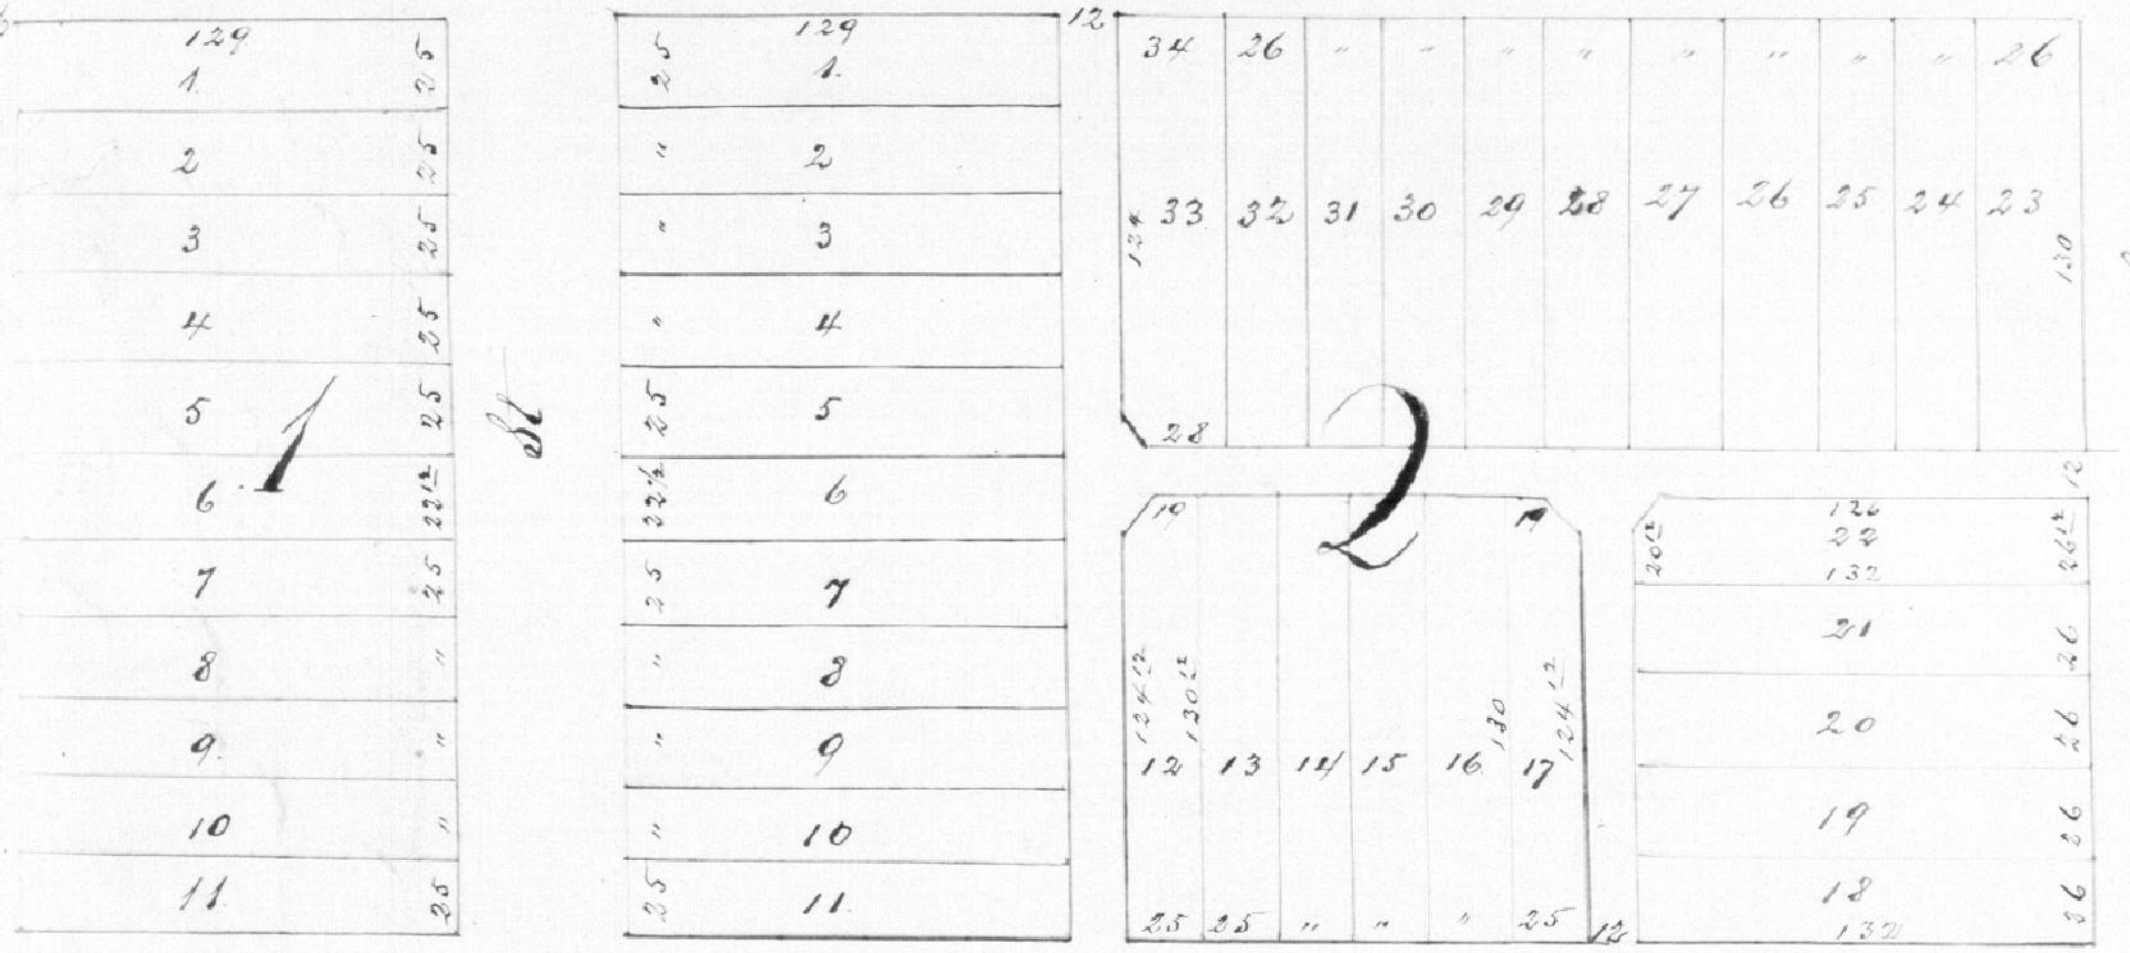

Eichel Ave

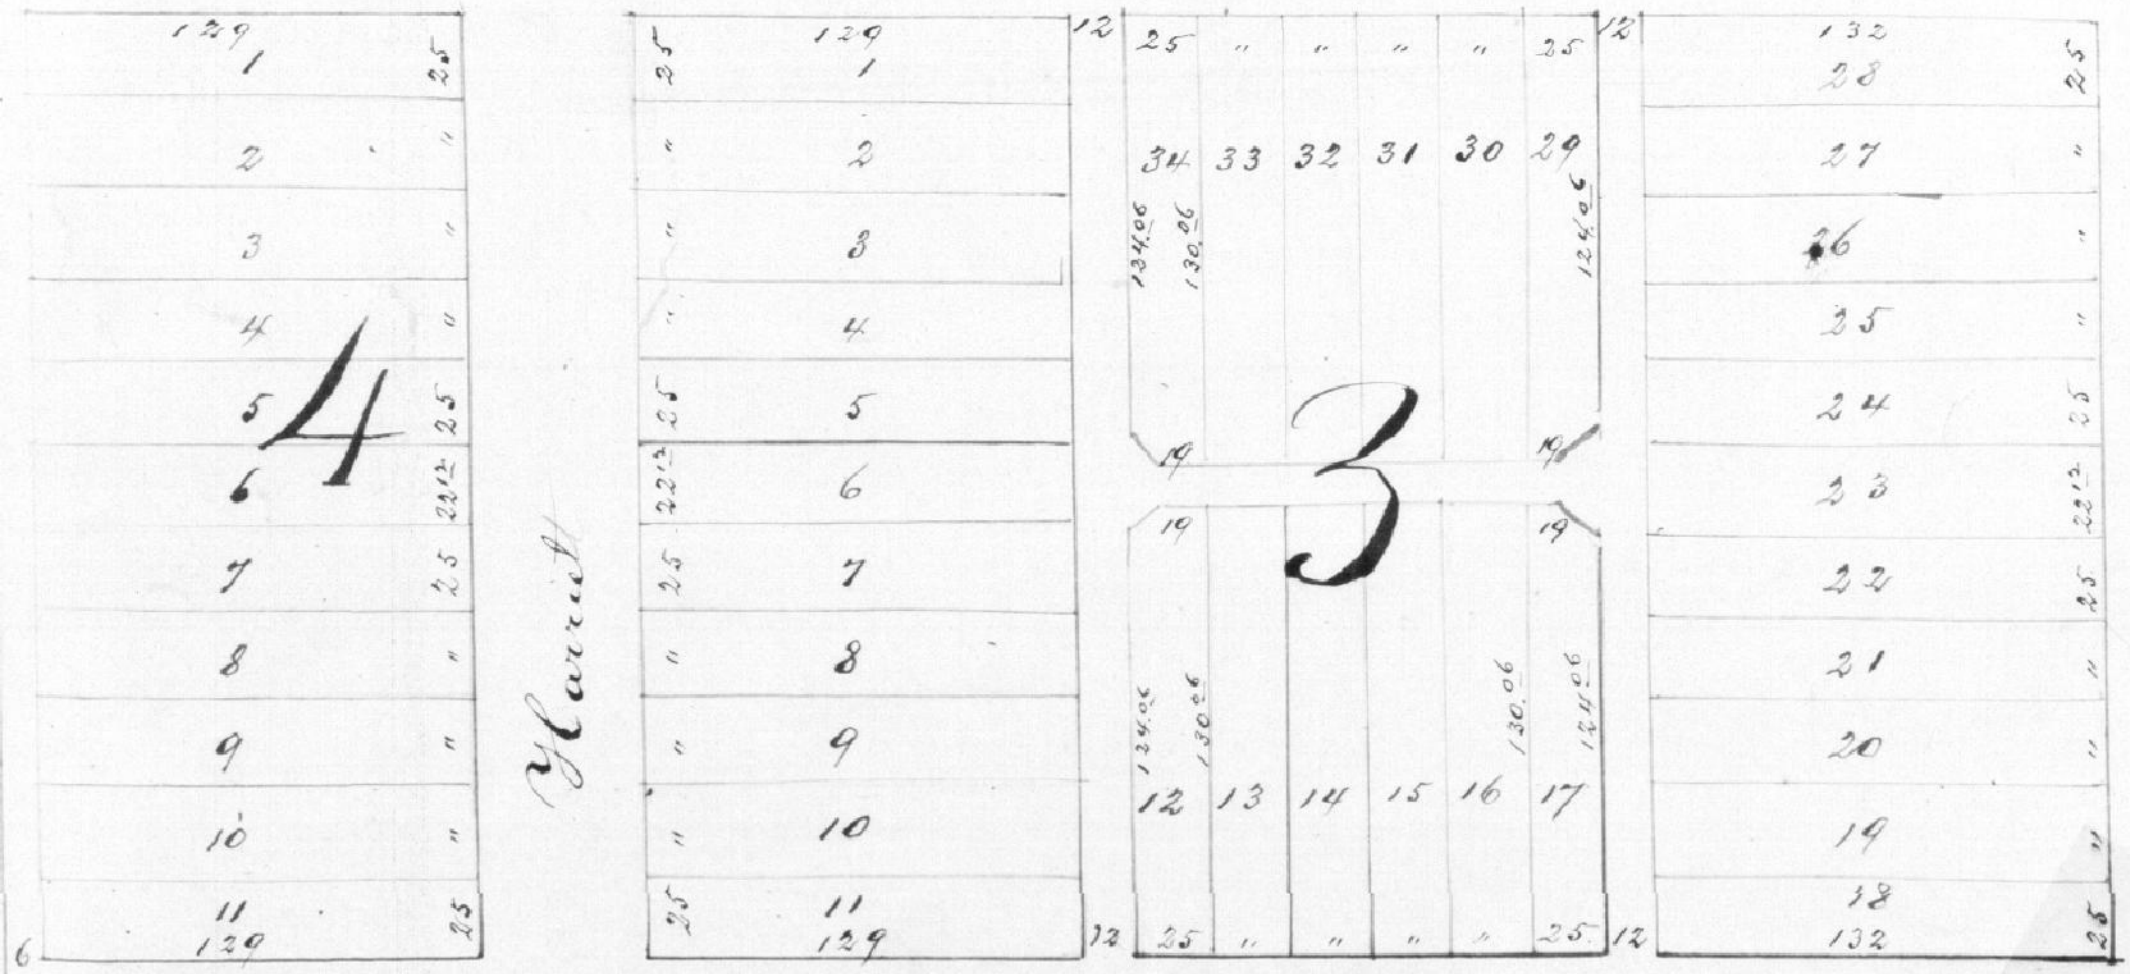

Cleveland Ave

State of Indiana, Vanderburgh County, ss.
Before me Louis Sihler Recorder in and for said County this 5th day of February 1885 personally appeared the within Jacob Eichel & Abraham Loewenthal jr and acknowledged the the Execution of above & foregoing Plat

Witness my hand & official Seal
Louis Sihler
Recorder V Co

Recorded February 5th 1885
Louis Sihler RVC

For easement Applying to Lot pt Lot 1 Blk 2 Eichel & Loewenthal's 2nd Add.
See Deed Drawer 5 card 3478

For easement Applying to Lot 1, Blk 1
See Deed Drawer 5 card 3710