William H. Laws Subdivision of Block Thirty Eight (38) Lawsco

William H Law of New Haven Connecticut, owner in Fee Simple, & in his own Right of Block 38 in the Town of Lawsco, formerly so called, but now Embraced and within the Corporate Limits of the City of Evansville, in Vanderburgh County State of Indiana. Have caused said Block 38 to be subdivided into 32 Lots according to the Plan or Plat hereunto annexed. & I, the said William H Law the owner of said Block wish the same to be Entered on the Plat Record of said Vanderburgh County Indiana, as Perpetual Evidence of said Subdivision, & would make due acknowledgment thereof.

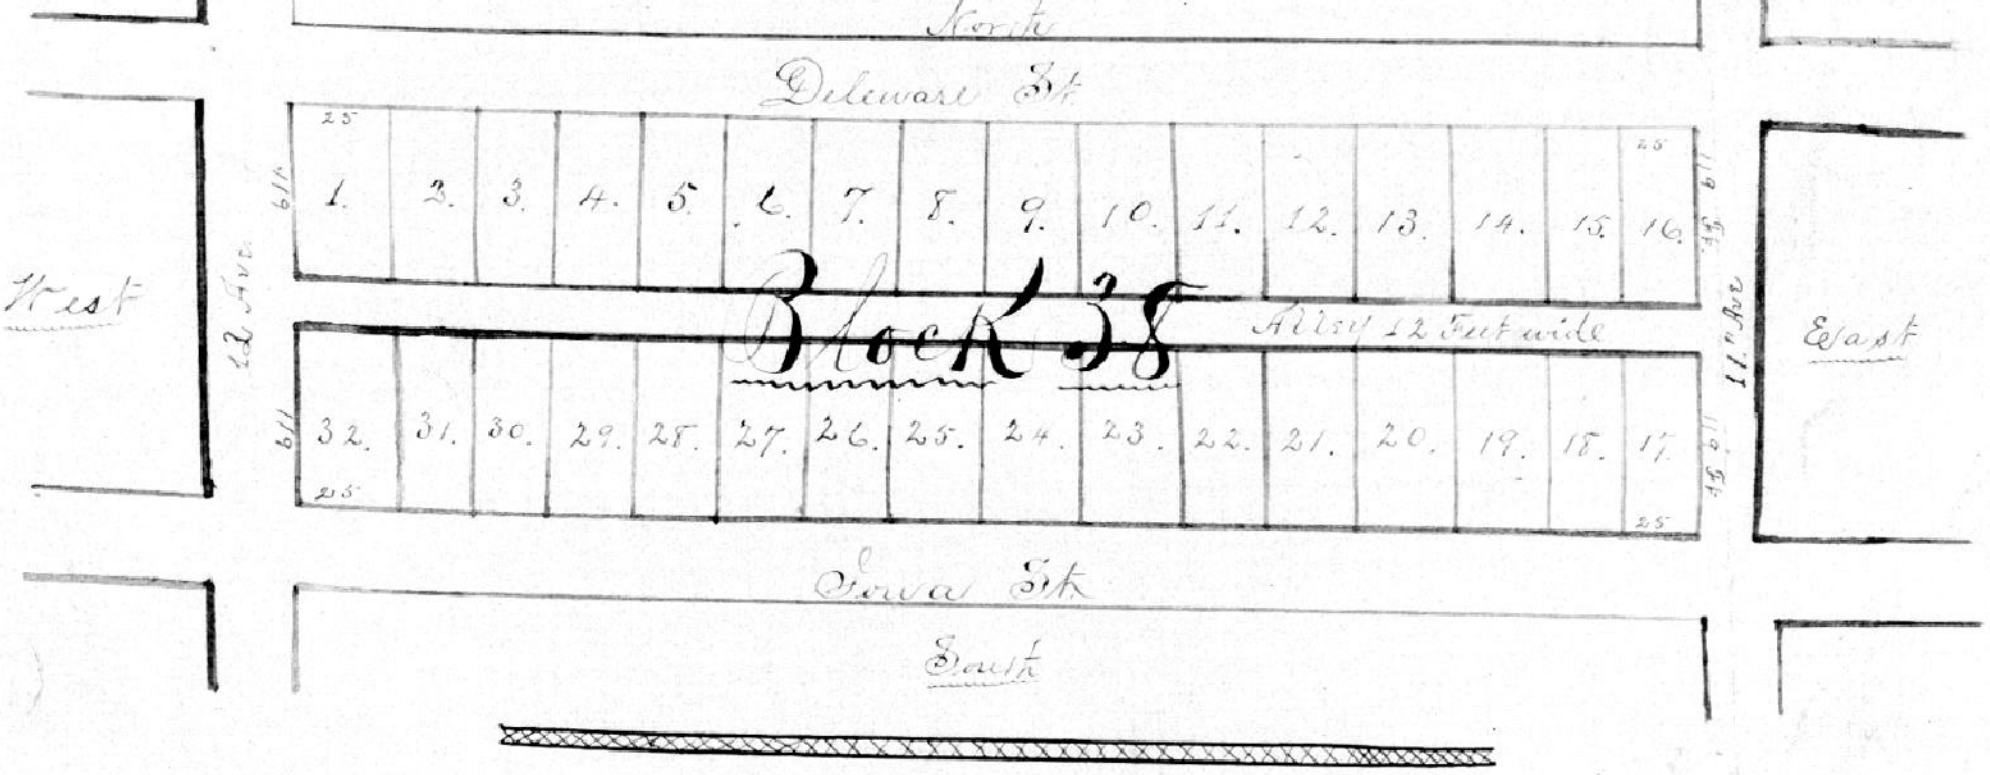

In Witness Whereof, I have hereunto set my hand and seal this Fourteenth day of April A.D. 1885

William H. Law Seal

State of Indiana, Vanderburgh County } S.S.:

On this 14th day of April. 1885. Personally appeared Before me the undersigned W R. Antles, a Notary Public in and for said County and State, The above and within named William H Law. The signer & Sealer of the annexed and foregoing Plat of the Subdivision of Block 38 in the Town of Lawsco, Formerly so called, but now embraced within the Corporate limits of the City of Evansville, in the County of Vanderburgh & State of Indiana & acknowledged the Execution of the annexed & foregoing Plat, as his own free & voluntary act and Deed.

In Witness Where of. I have hereunto set my hand & Notarial Seal on the day and year last aforesaid.

L S

W R Antles.
Notary Public

Recorded April 14th, 1885.
Louis Siebler

For easement Applying to Lot 17
See Deed Drawer C card 394