# Plat. One. Laws. Subdivision. of. Lot. Two.

Know all men by these Presents, That I, William K. Law of the City of New-Haven, State of Connecticut, owner in fee-simple, & in my own right of a strip of Land off the South side of Lot Number Two (2) in the subdivision of the S. E. 1/4 of Sec. 23. Town 6 South Range 11 West in Vanderburgh County State of Indiana, which subdivis. will be found Recorded in Deed Book "C" Page 425 in the Deed Records of Vanderburgh County, have caused said strip of Land in said Lot 2 to be subdivided into 24 Lots according to the Plat hereunto annexed, & I, William K. Law, the owner of said Lands, wish the same to be entered on the Plat Record of said Vanderburgh County, Indiana, as perpetual evidence of said subdivision and make due acknowledgement thereof.

In Witness Whereof I have hereunto set my hand & seal this the 20th day of April, 1885.

William K. Law. Seal

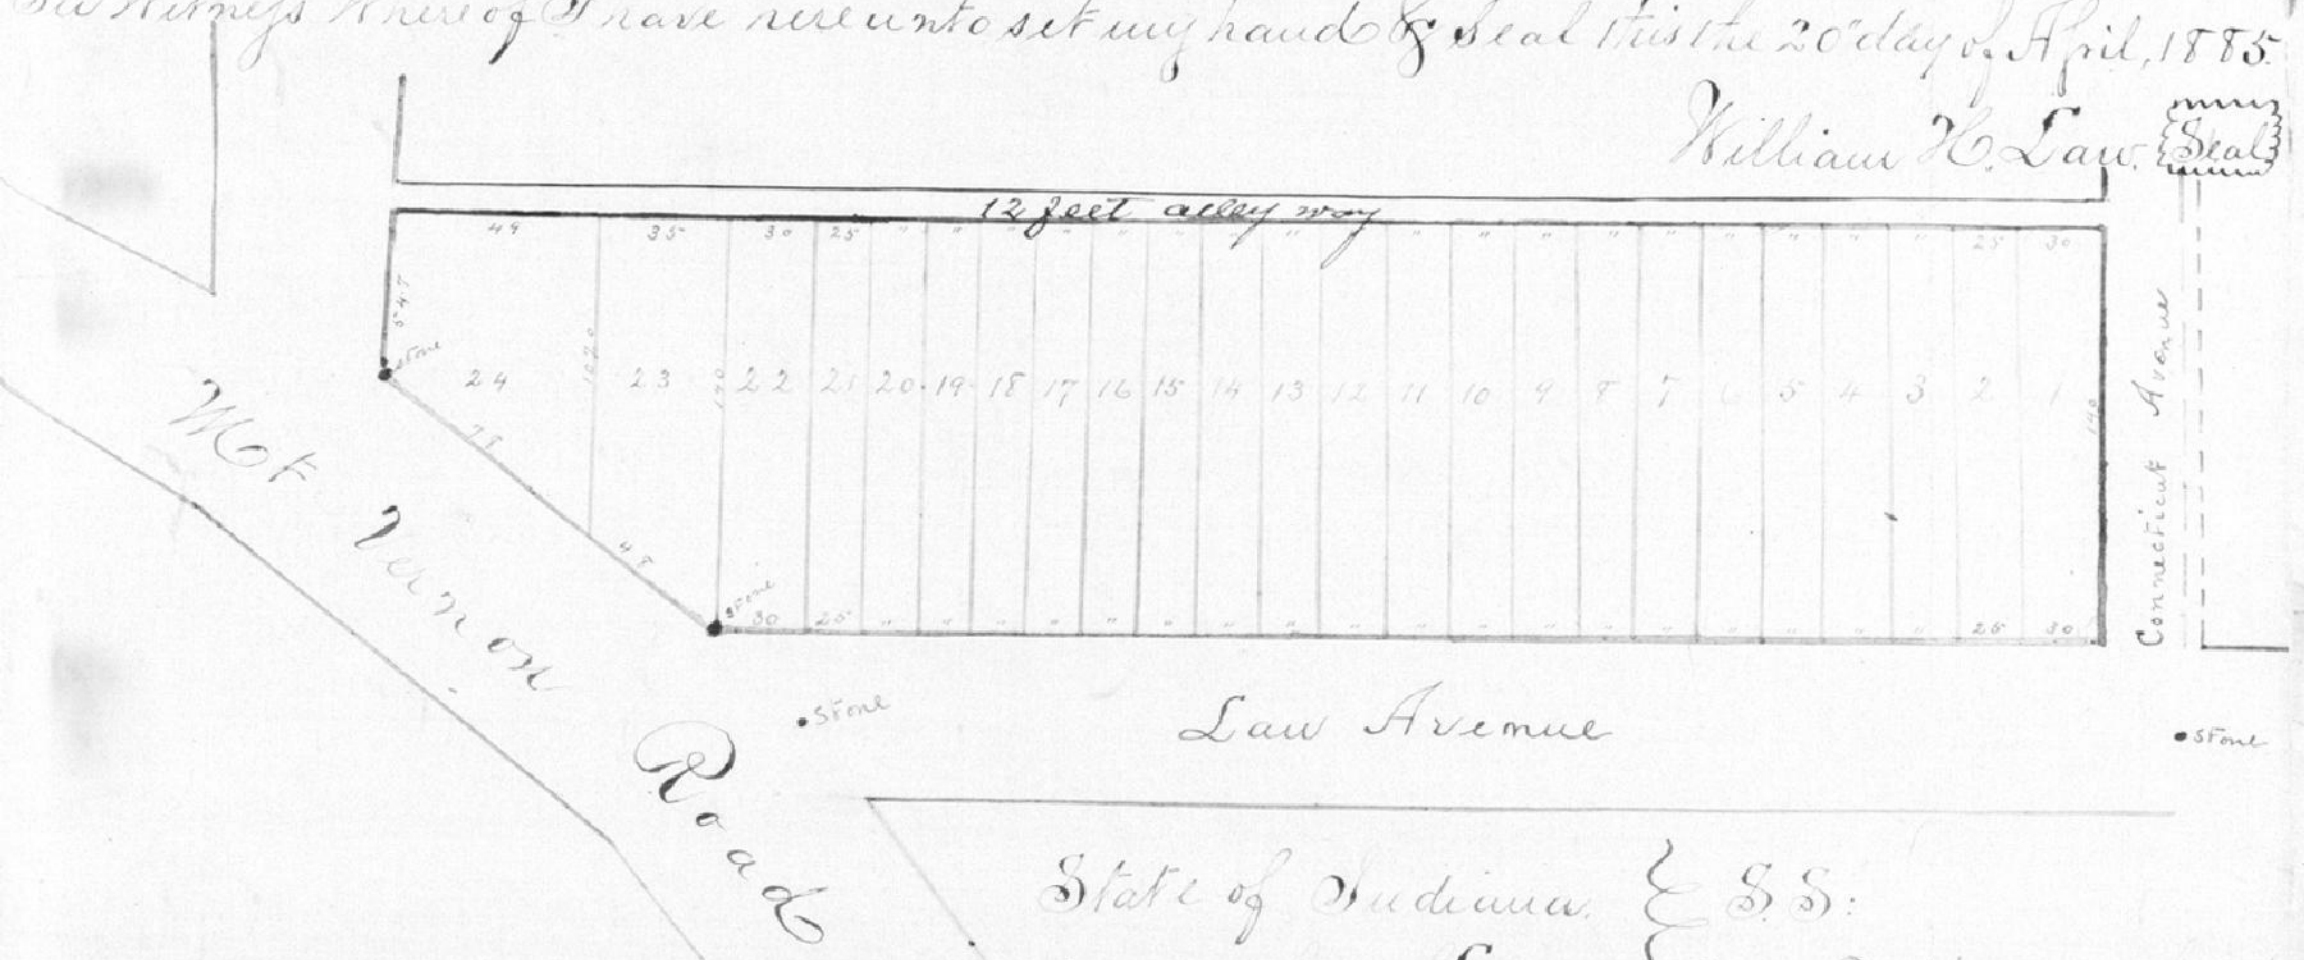


State of Indiana, } S.S:
Vanderburgh County. }

Be it remembered, that on this 20th, day of April, 1885. Personally appeared before me the undersigned, a Notary Public, in & for said County & State of Indiana, the above named William K. Law, and acknowledged the execution of the annexed & foregoing writing & Plat as his voluntary act & deed

In Witness Whereof, I have hereunto set my hand & Notarial Seal, on the day & year last aforesaid.

L. S.

R. Anthes, Notarial

Recorded April 20th. 1885.
Louis Sihler. R. V. Co.