
Wiltshire.

An Addition to the City of Evansville

being laid out on the East 1/3 of the North West quarter of Section 19 Township 6 South Range 10 West described and bounded as follows to wit Commencing 750 feet north of the Center of said Section running thence North 651.5 feet thence West 677.02 feet thence South 651.50 feet thence East 671.14 feet to the place of beginning

James F. Wiltshire
Wm A Heilman

30' STREET VACATION G-85-59

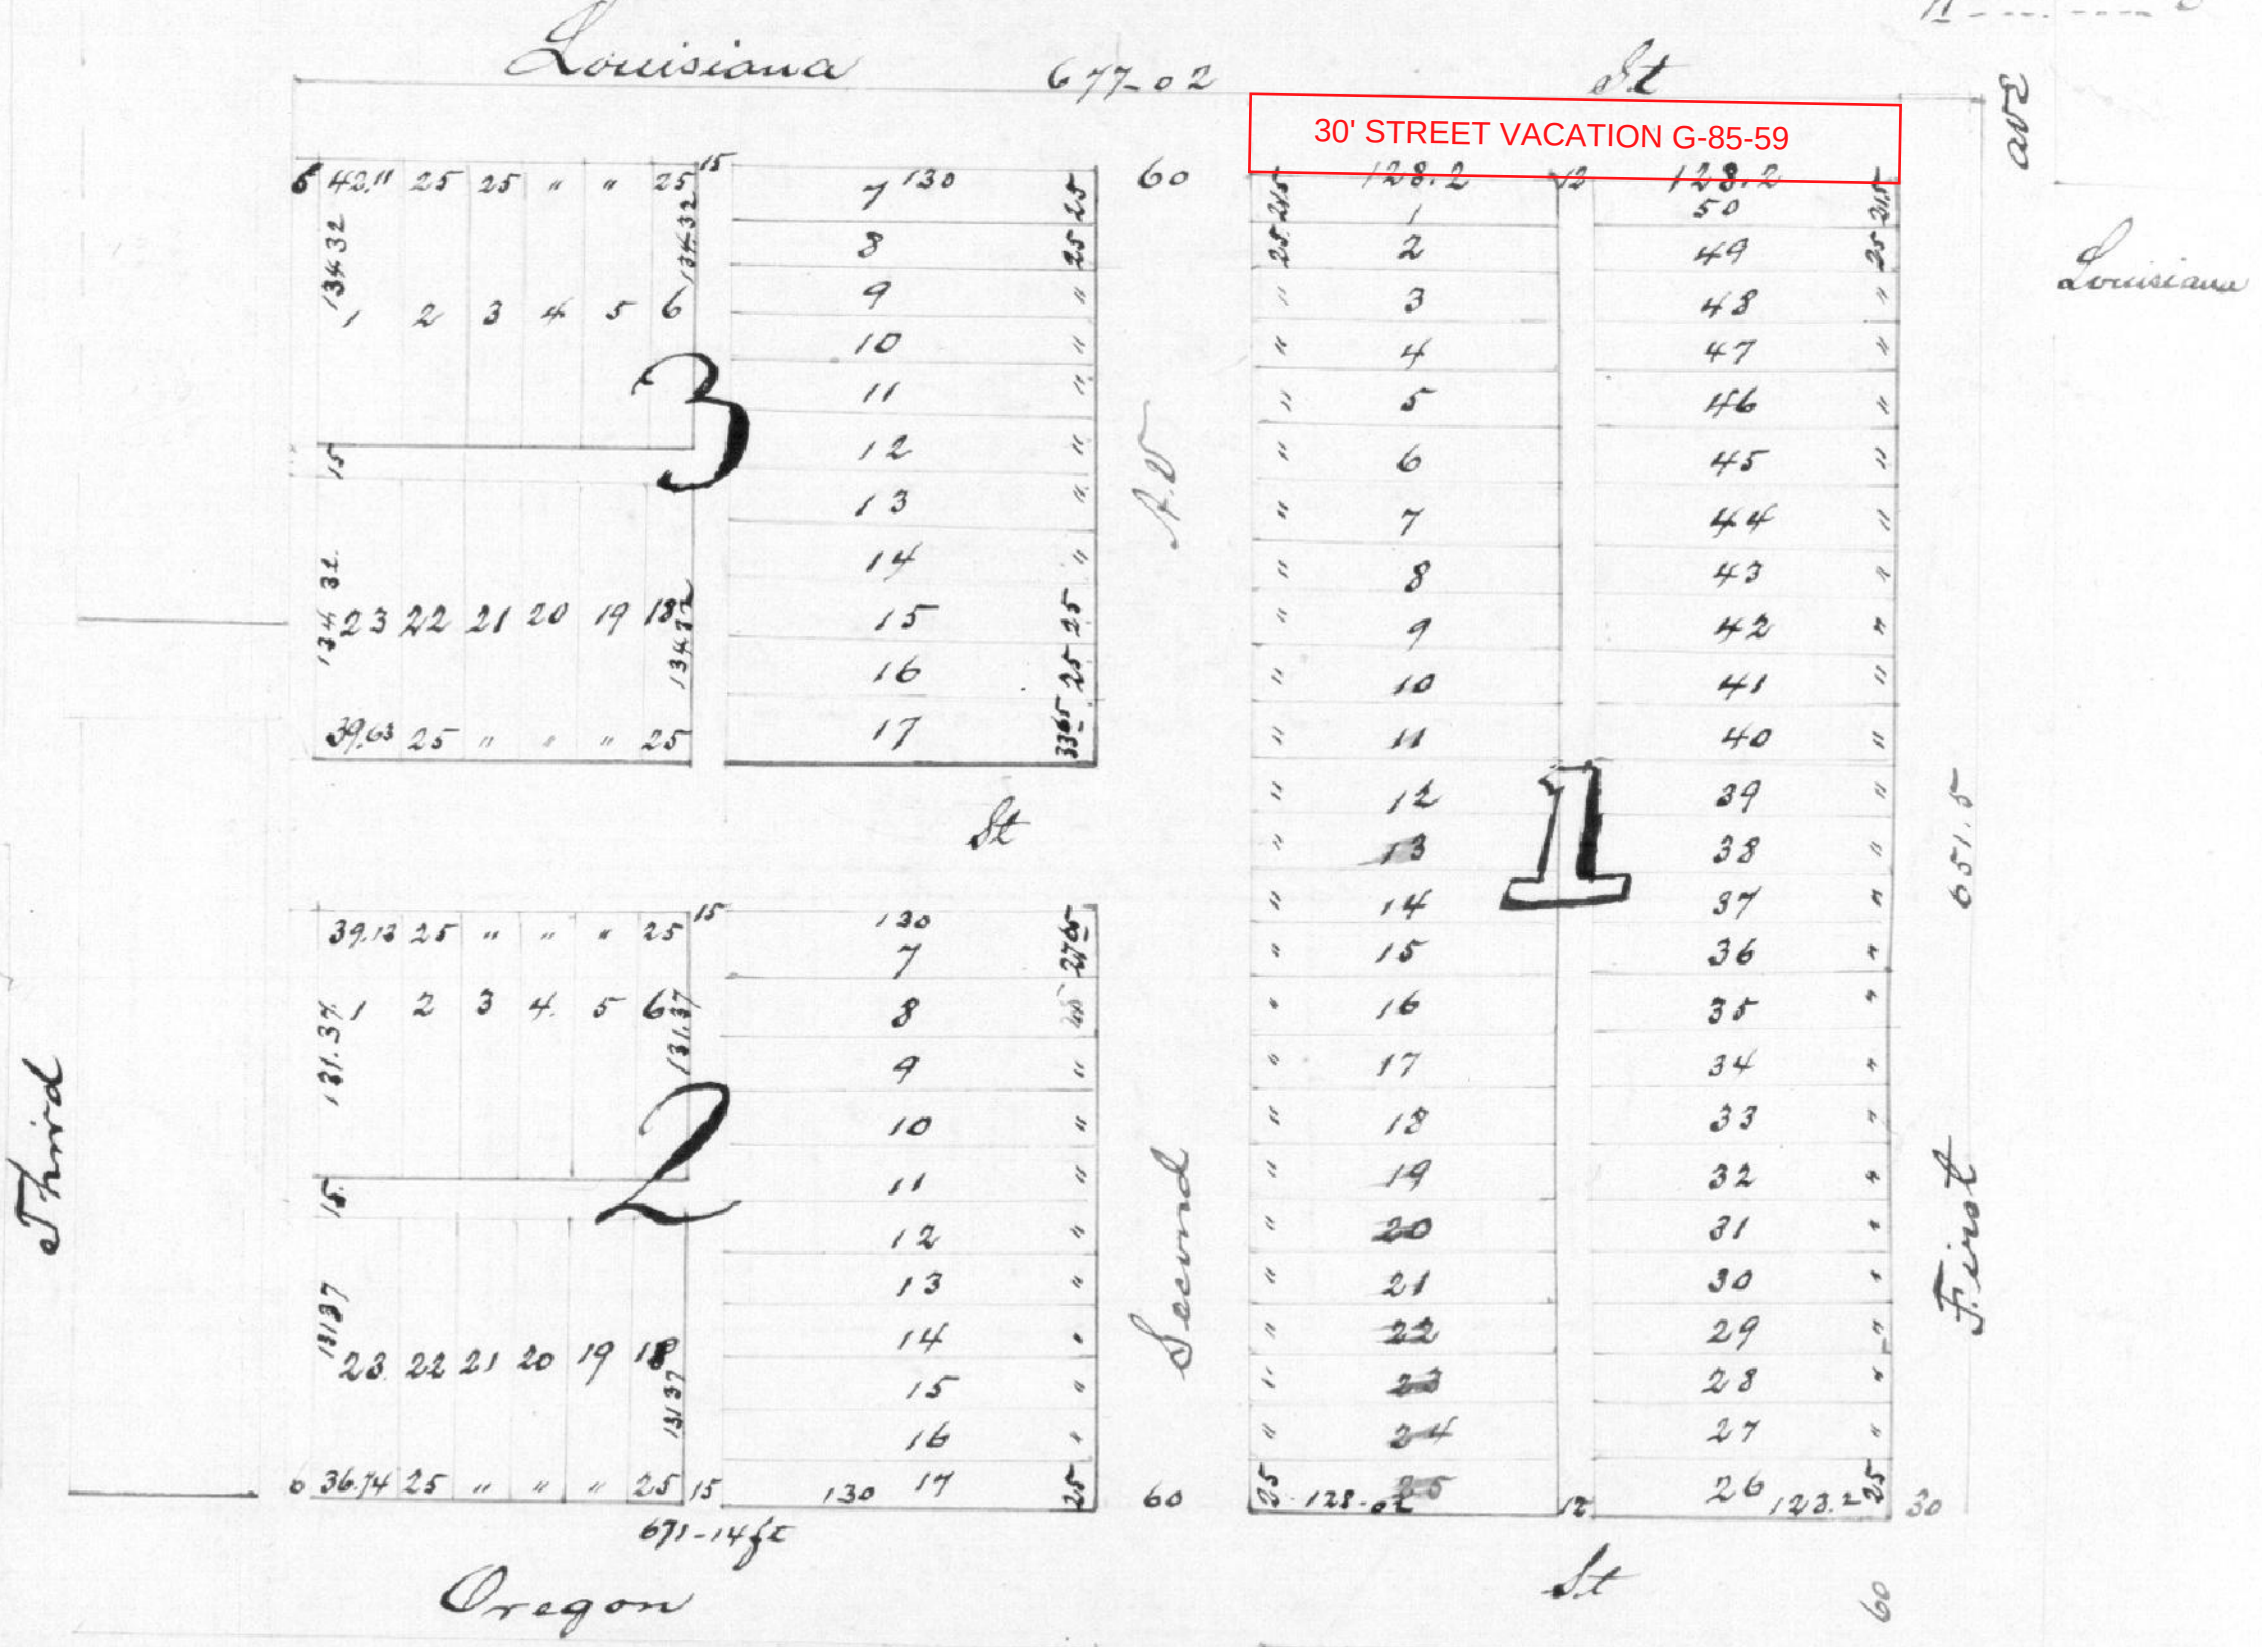

State of Indiana Vanderburgh County ss.

Before me Louis Sibler Recorder in and for said County this 29th day of April 1885 personally appeared the above named Jas F. Wiltshire and Wm A Heilman and acknowledged the the Execution of the foregoing Plat

Witness my hand and official Seal

Louis Sibler
R O Co

Recorded April 29th 1885
Louis Sibler R O Co

For easement Applying to Lot 13
See Deed Drawer 9 card 6709