Blackford Grove
an Addition to the City of
Evansville

Laid out by the proprietors thereof on the West part of the South one third of the South half of the South West quarter of Section 29 Township 6 South Range 10 West. Described and bounded as follows to wit: Commencing at the South West corner of said Section and Excluding thence East 991 feet to the centre of Eight Street 438 99/100 feet; thence West along the South line of the Southern Enlargement 991 feet, and from thence 440 75/100 to the place of beginning. Dimensions of Lots and width of Streets and alleys are as shown on plat be below.

State of Indiana Marion County, ss:

Before me Walter Rivers a Notary Public within and for said County this 5th day of may 1885. The First National Bank of Indianapolis No 2556 by Wm H English it president acknowledged the Execution of the Plat

Witness my hand and Notarial Seal

Walter Rivers
Notary Public

This Plat is made by Order of the Board of Directors of the First National Bank of Indianapolis No 2556

In Witness whereof I William H English President of said Bank hereto subscribe my name as such President and attach the seal of said Bank may 5th 1885

Wm H English
President

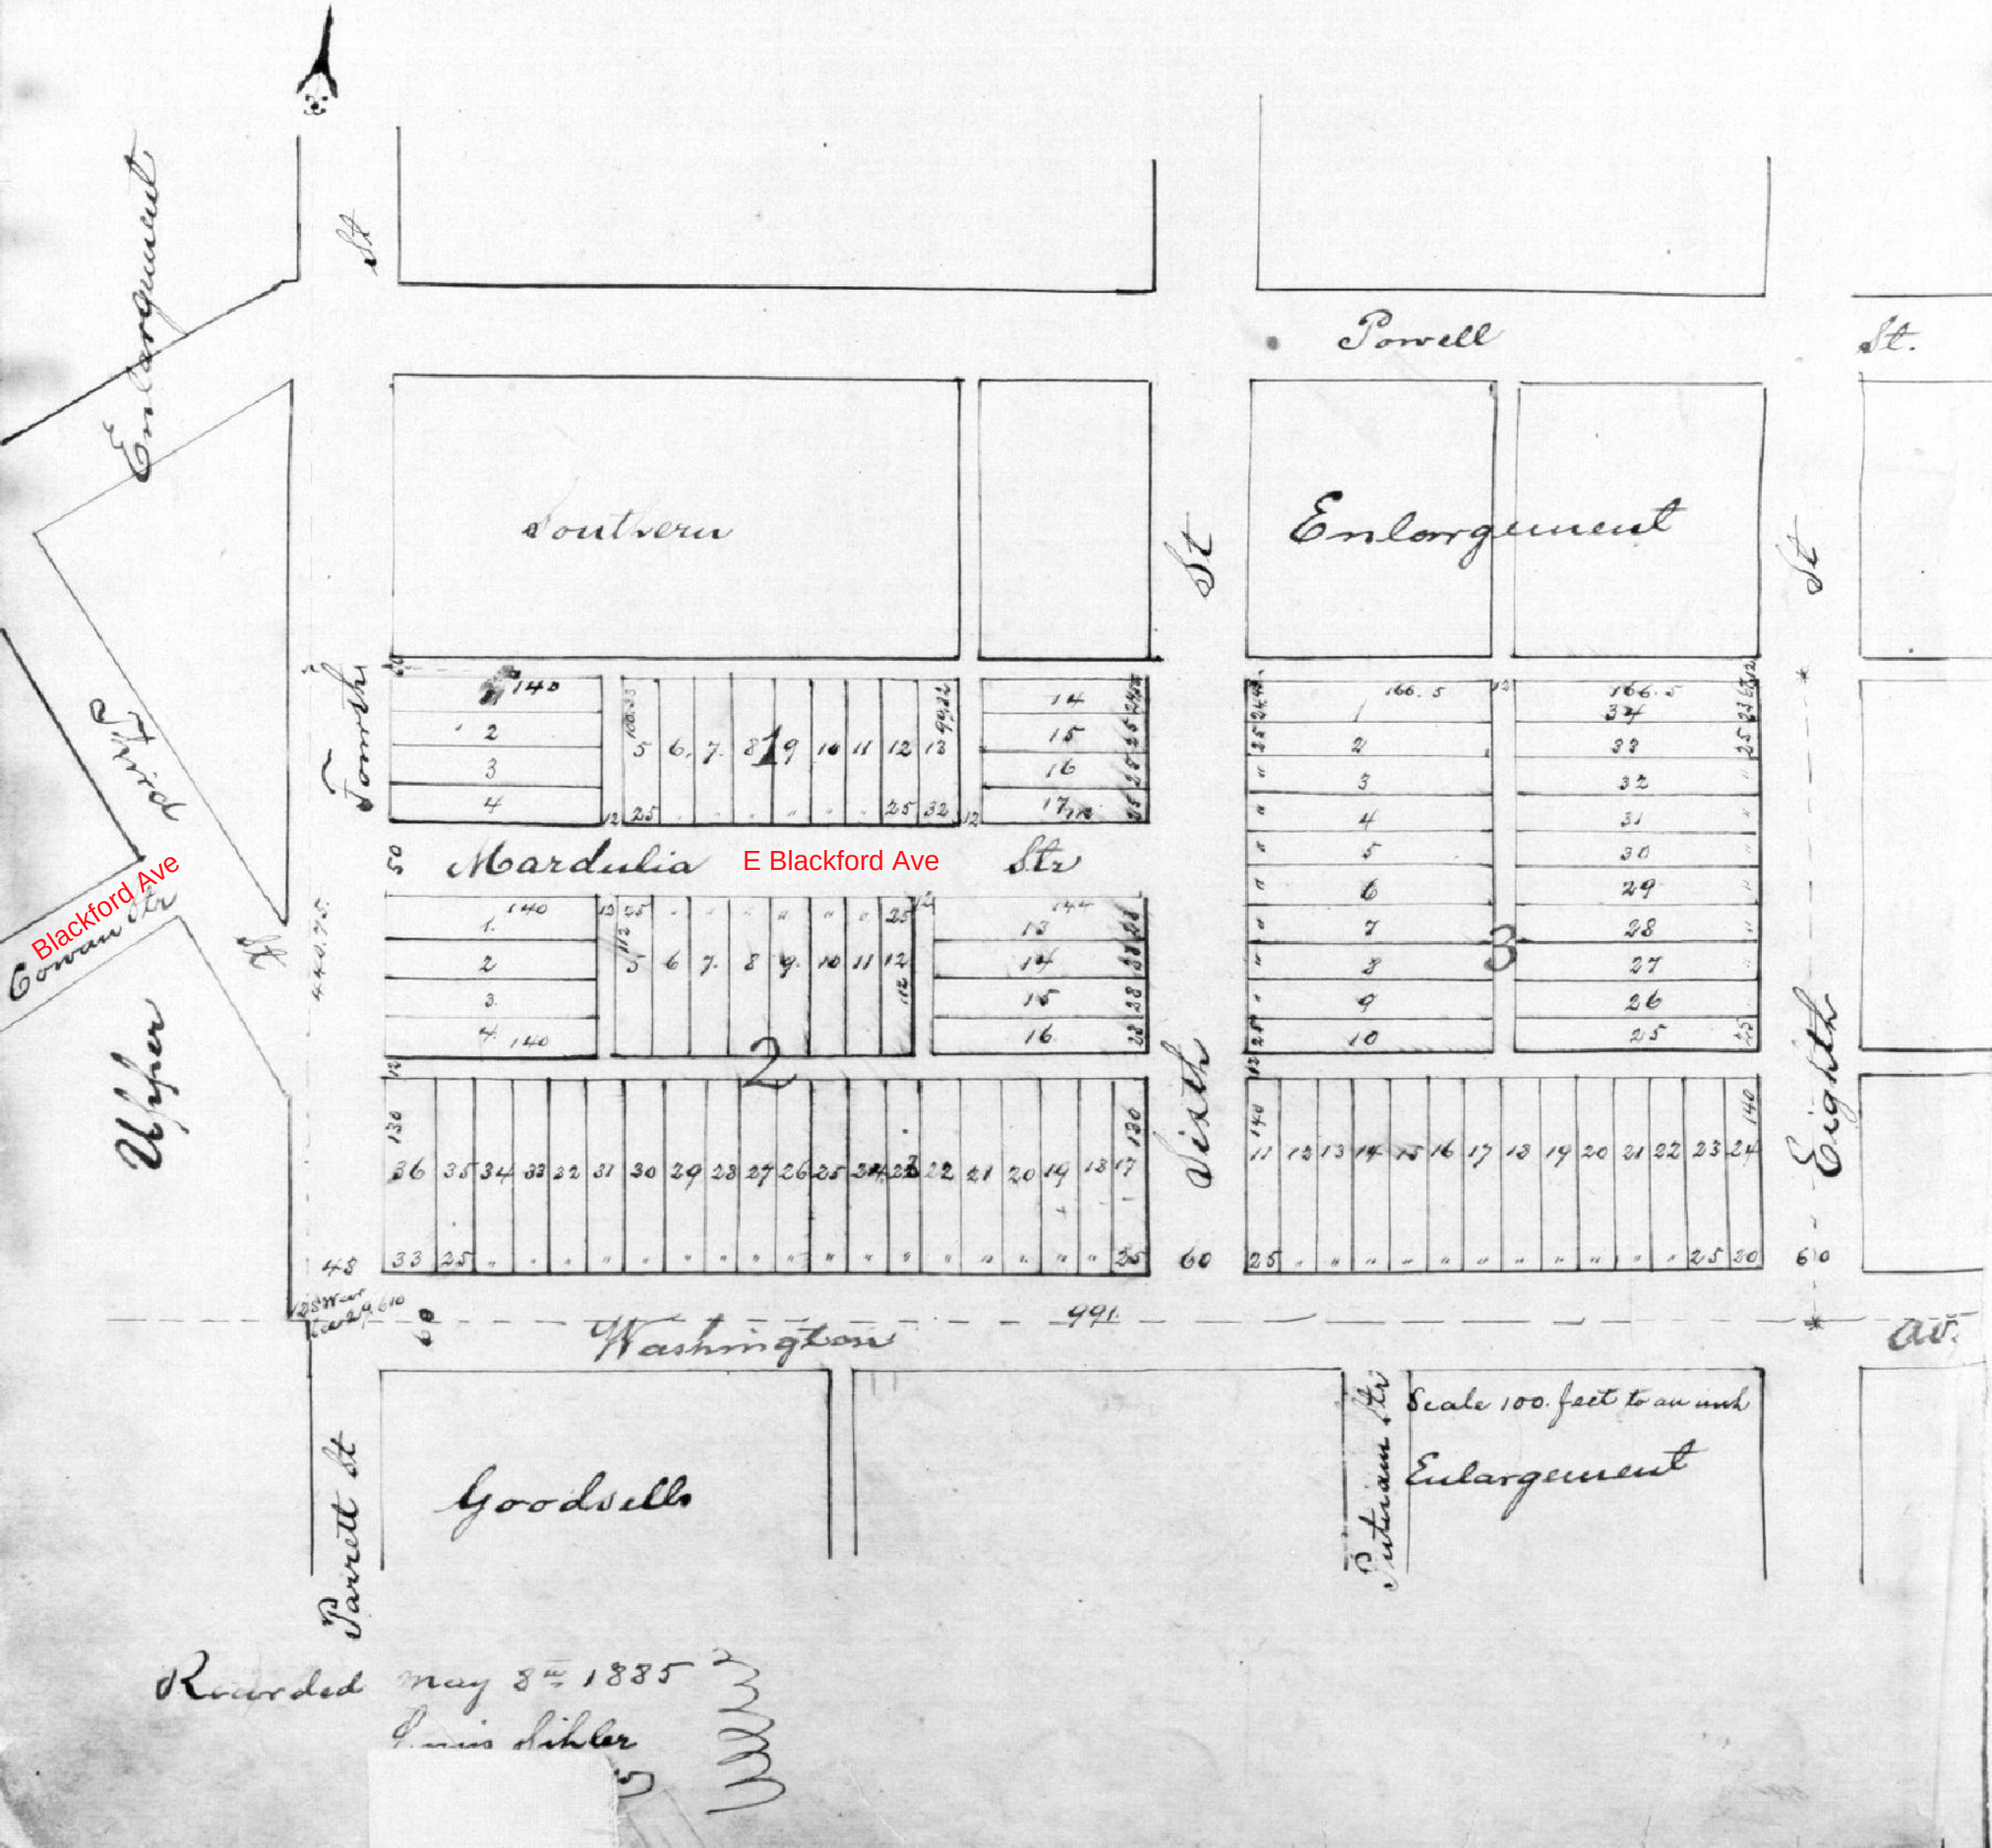

Recorded may 8th 1885
Louis Sihler