Plat
of the

Subdivision of the South East Quarter of the South West Quarter
of Section 16. Township 6. South Range 10 West
being part of the Estate of Horace Bullen deceased

Geo. H Stakfleth
administrator

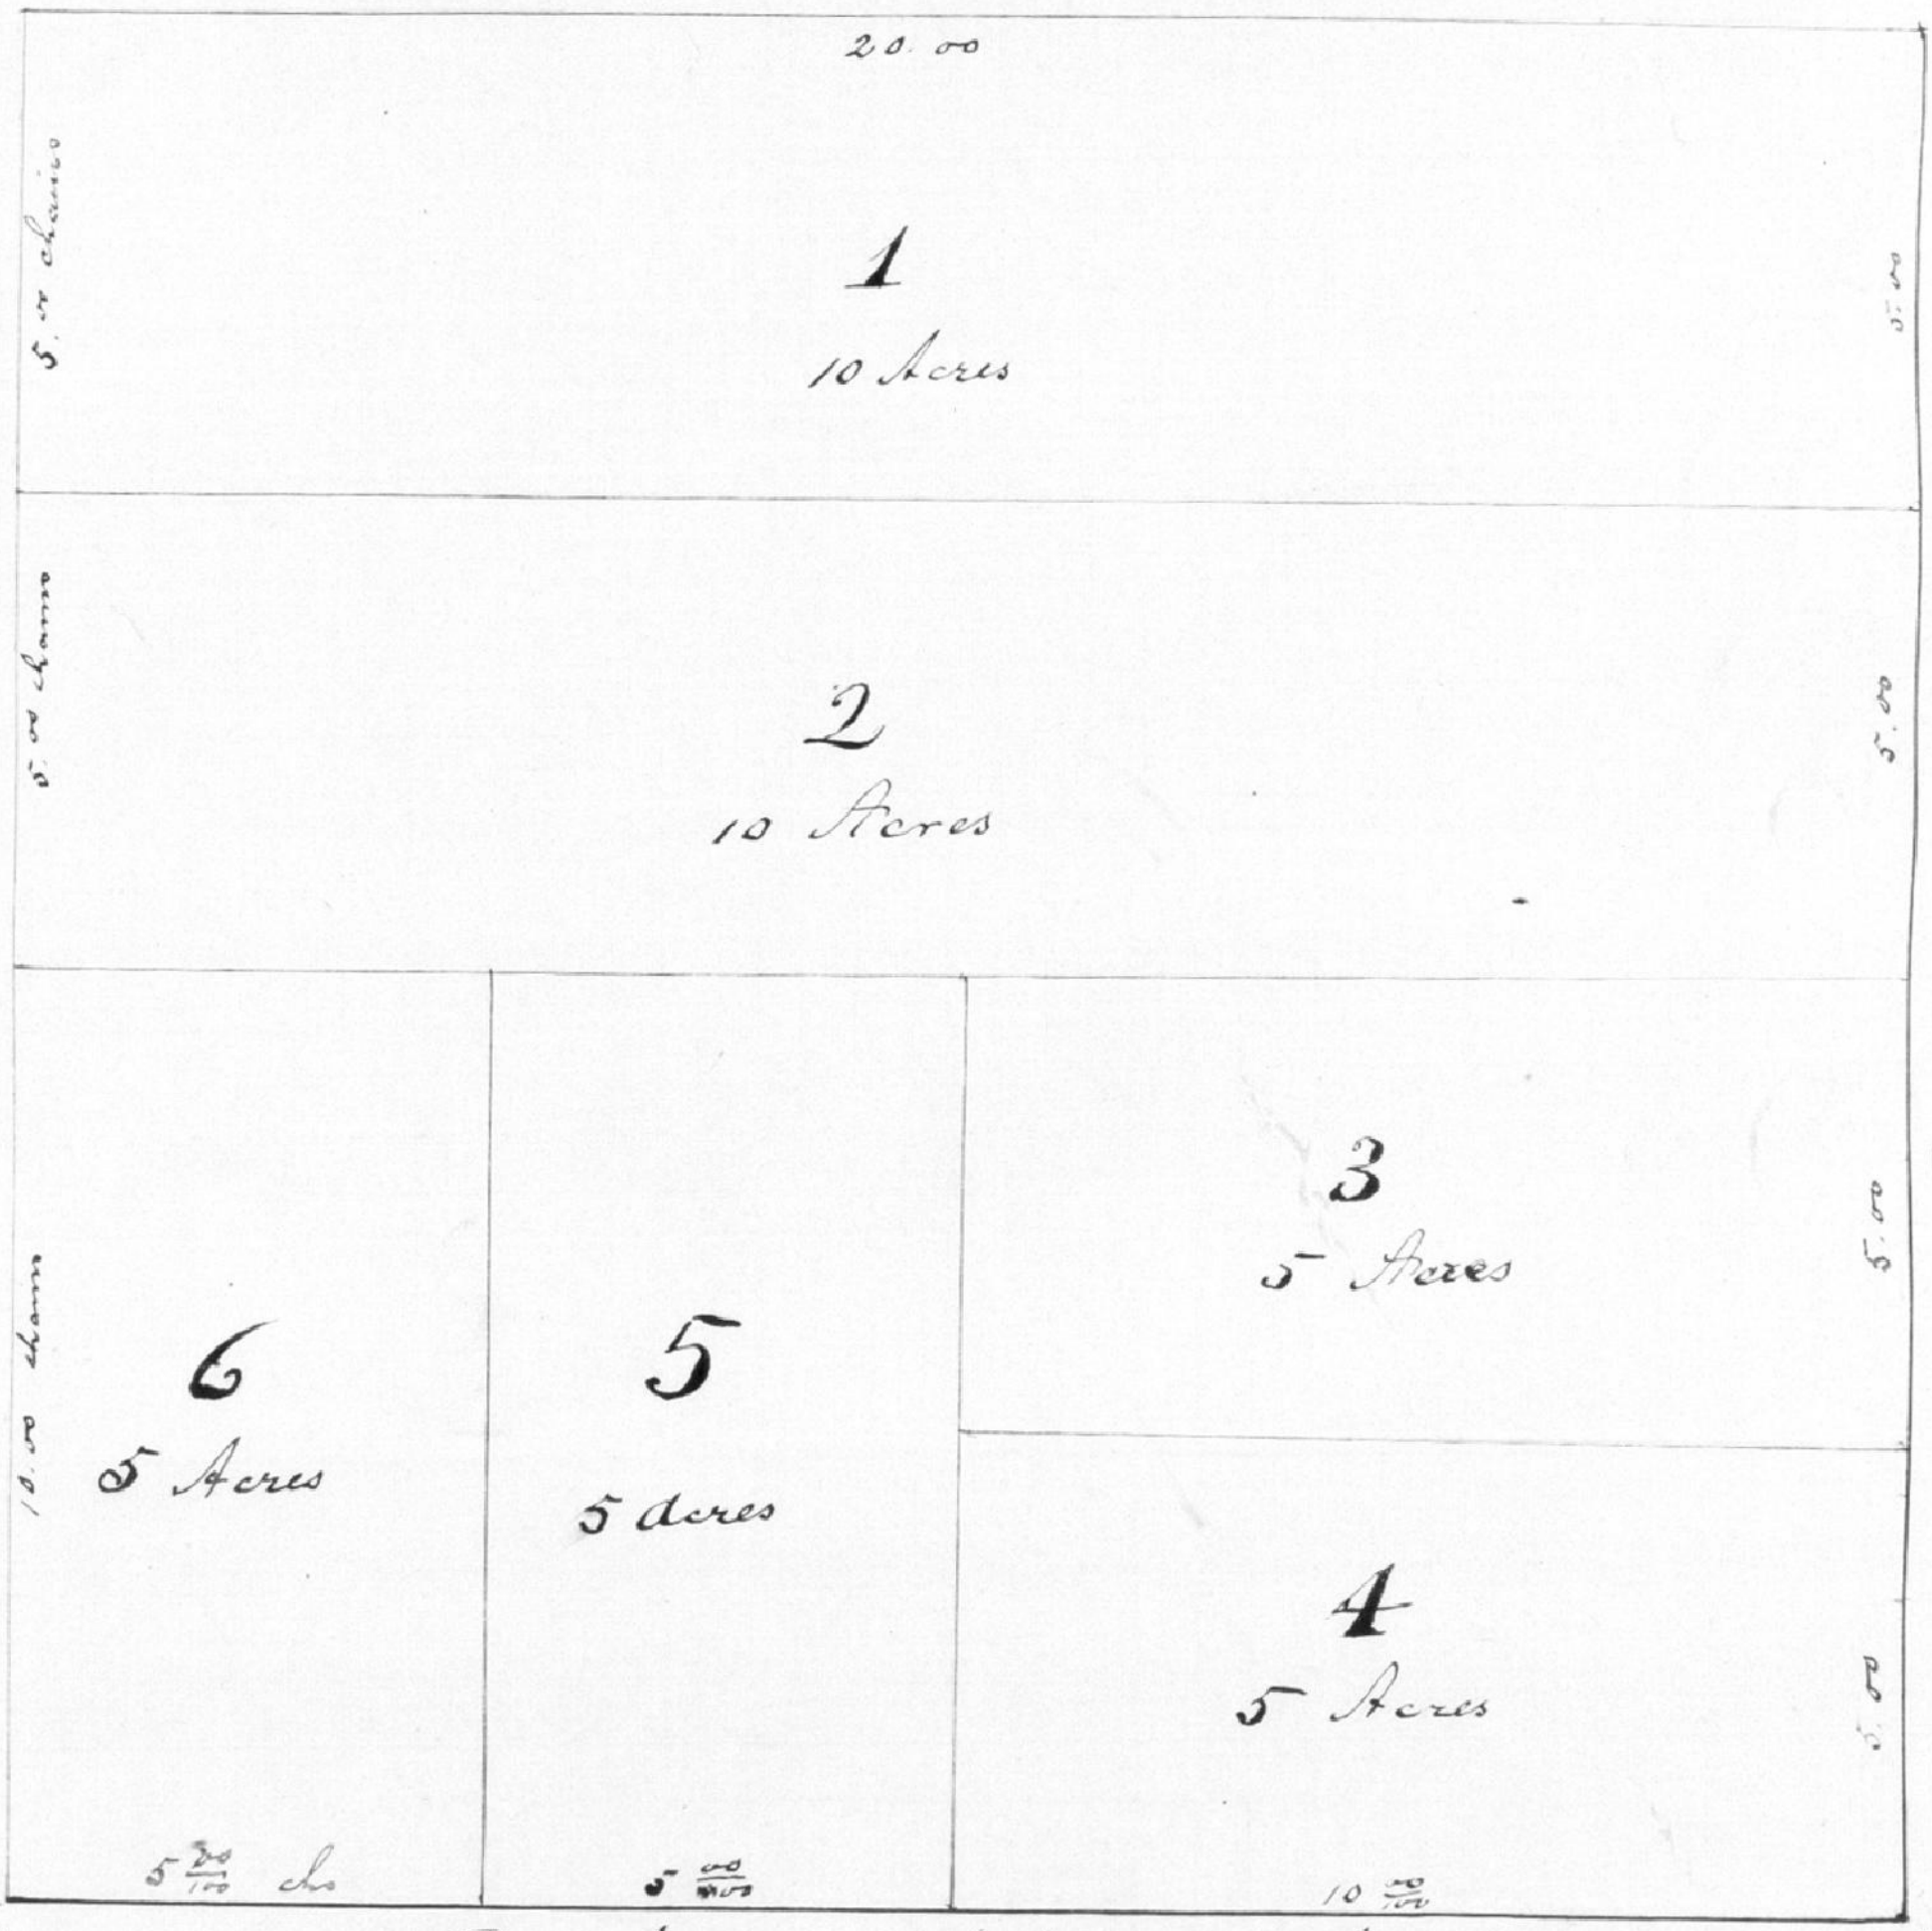

I George H. Stakfleth Administrator of the Estate of Horace Bullen deceased Certify that the foregoing is a true and correct Plat of the South East quarter of the South West Quarter of Section Sixteen (16) Township Six (6) South Range Ten (10) West as made by George K. Saunders County Surveyor

George H Stakfleth
administrator

State of Indiana Vanderburgh County SS:

I, Charles T. Jenkins Clerk of the Vanderburgh Circuit Court hereby certify that George H. Stakfleth Admr came before me in Person and acknowledged the foregoing Plat.

Witness my hand and the Seal of said Court this May 21st 1885

(Seal)

Chas T. Jenkins Clerk

Recorded May 29th 1885
Louis Sibbitt Recr

For easement Applying to Lot 394
See Deed Drawer 4 card 3327

For easement Applying to Lot Pt Lts 394
See Deed Drawer 4 card 3337