
Plat of Johnsons Subdivision of Block 5. Parretts Enlargement

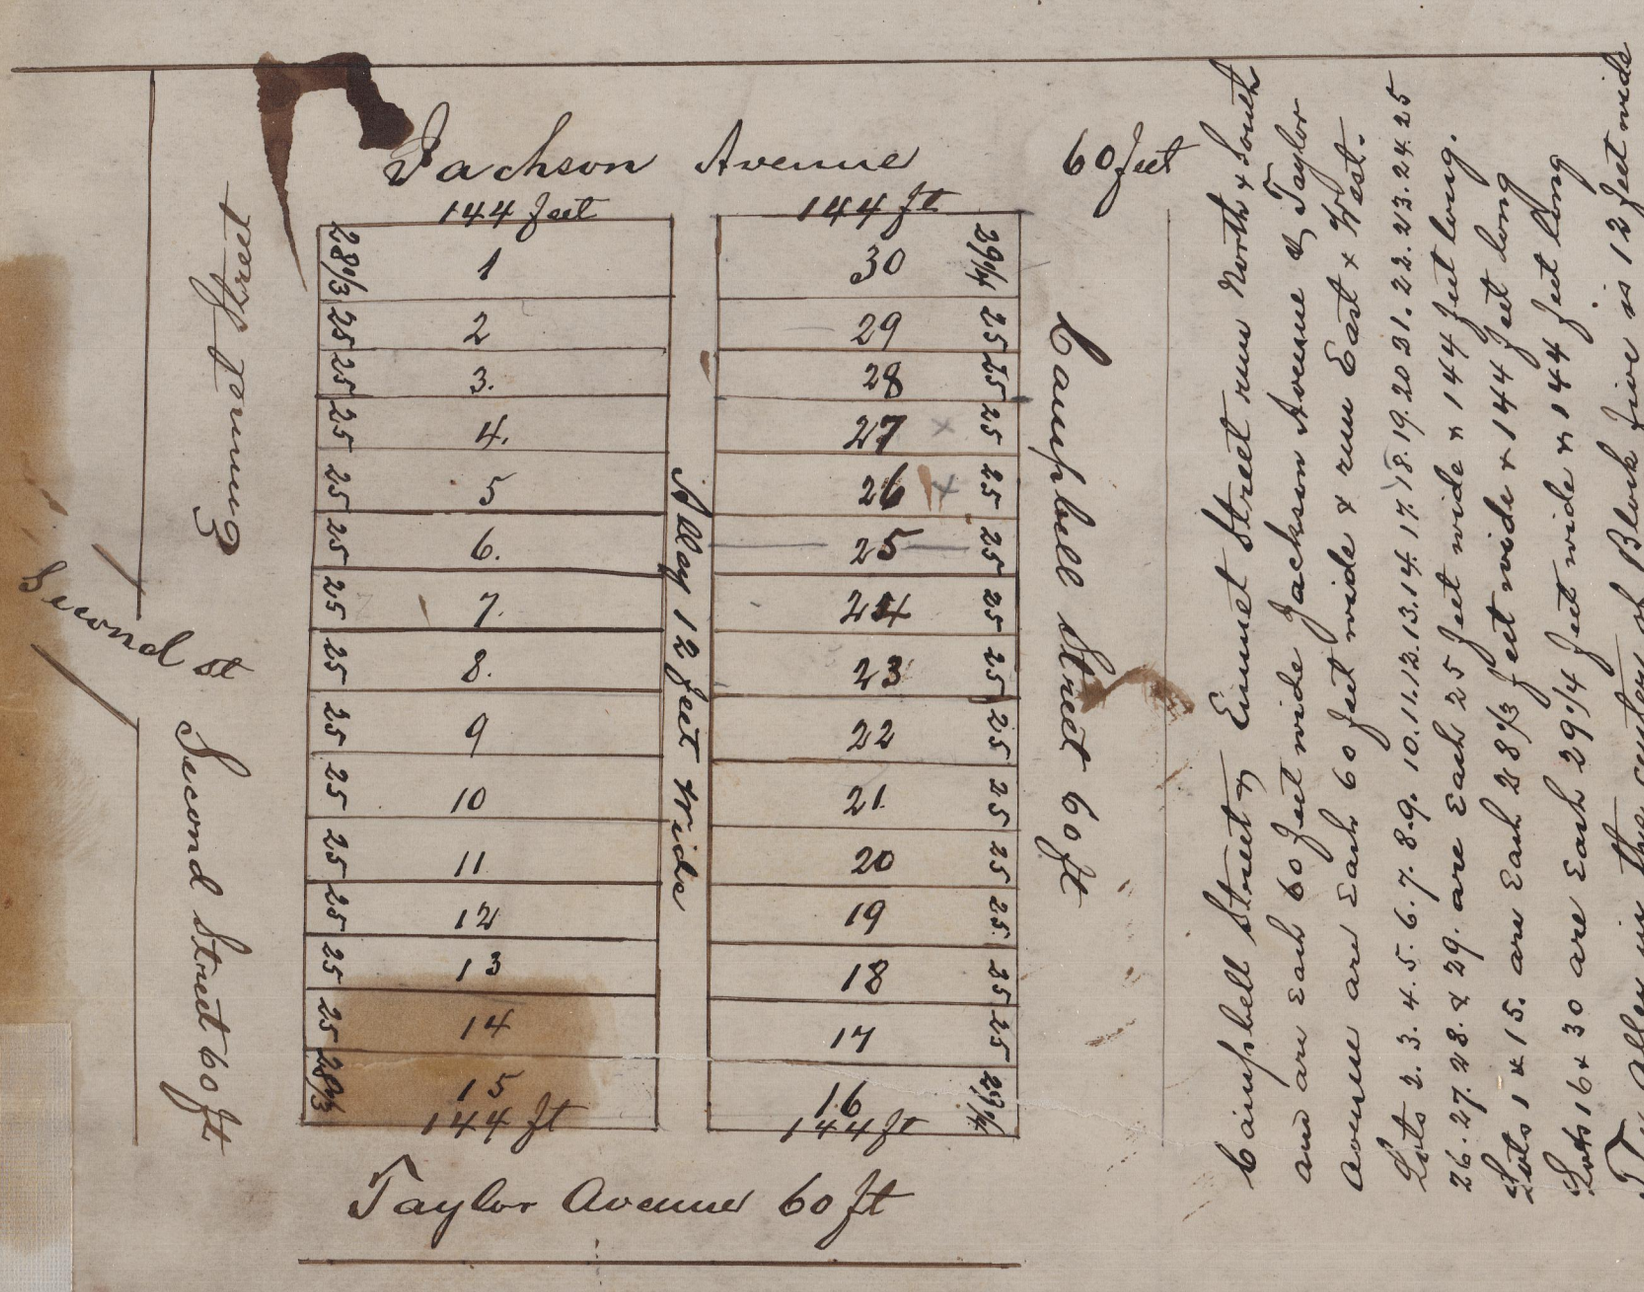

Campbell Streets Sumner Street run North & South and are each 60 feet wide Jackson Avenue & Taylor Avenue are each 60 feet wide & run East & West.

Lots 2. 3. 4. 5. 6. 7. 8. 9. 10. 11. 12. 13. 14. 15. 16. 17. 18. 19. 20. 21. 22. 23. 24. 25. 26. 27. 28. & 29. are each 25 feet wide x 144 feet long.

Lots 1 & 15. are each 28 1/3 feet wide x 144 feet long

Lots 16 & 30 are each 29 1/4 feet wide x 144 feet long

The alley in the center of Block five is 12 feet wide all as shown on the plat

Alvah Johnson
Owner

State of Indiana }
Vanderburgh County } SS:

Before me Louis Sihler Recorder in and for said County on this 30th day of June 1885 personally appeared the within named Alvah Johnson and acknowledged the Execution of the annexed Plat of Johnsons Subdivision of Block 5 Parretts' Enlargement of the City of Evansville Indiana

Witness my hand and official Seal

L S B

Louis Sihler
R V Co

Recorded June 30th 1885
Louis Sihler R V Co