Blackfords Grove

[illegible] Addition to the City of Evansville Laid Out by the Proprietors thereof on the West part of the South One [illegible] South West Quarter of section 29 township 6 South of Range 10 West described and bounded as follows towit — Commencing at the [illegible] said Quarter Section and extending thence North 435 feet to the South line of the Southern Enlargement Thence West along said line [illegible] center of Eighth St Thence south along center of Eighth St 438 60/100 ft to the south line of said Section Thence East 1650 to the place of be[illegible]

Dimensions of Lots and widths of Streets and Alleys are as shown on Plat below.

[illegible] Plat embraces Five Blocks Numbered from Five to Eight inclusive and each Block contains 31 Lots Numbered as shown on Plat

Given under the hand of the Proprietors this 5th day of February 1886

Edward S Jaffray

State of New York County and City of New York S.S.

On this Fifth day of February 1886 before me Charles Phillips a Notary Public in and for said City and State personally appeared the above named proprietor Edward S Jaffray and acknowled the annexed Plat of Blackfords Grove as his Voluntary act and Deed Witness my hand and Notarial Seal the date aforesaide

Recorded May 20th 1886
Louis Fihler R.V.Co. Ex

(L.S.) Charles Phillips
Notary Public Kings County New York
(Certificate filed in New York County)

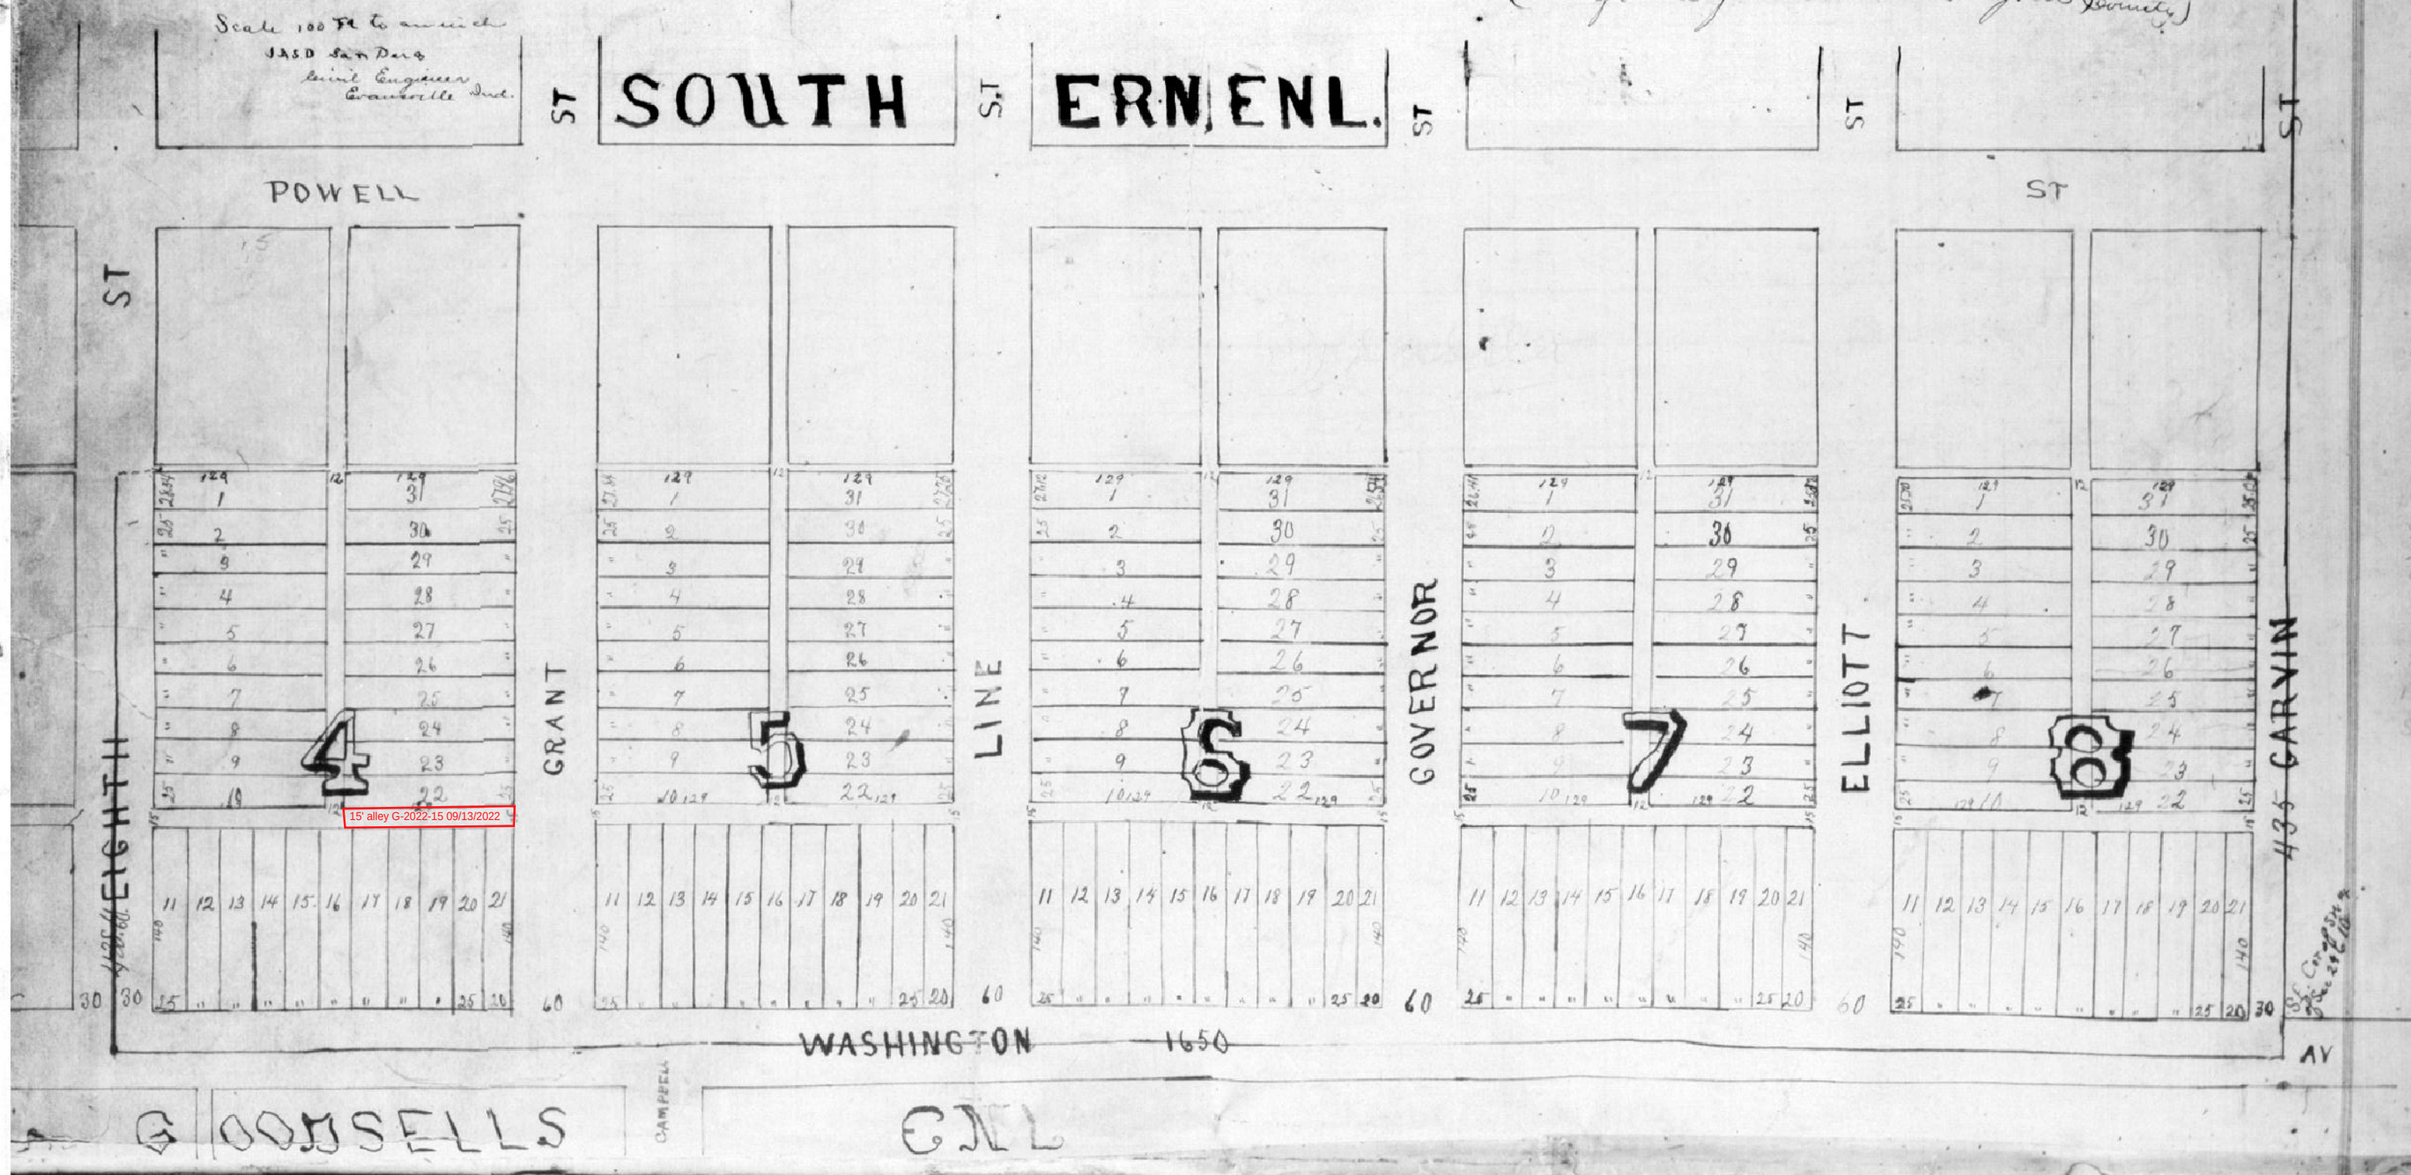

For easement Applying to Lot 27, 28 Blk 4
See Deed Drawer 7 card 3322

For easement Applying to Lot 5-8, 24-27, pt 30, 29, 28 Blk 5
See Deed Drawer 7 card 3322

For easement Applying to Lot 3-8
See Deed Drawer 7 card 3322

For easement Applying to Lot Pt 14 & 15
See Deed Drawer 8 card 3558

308