Manufacture's Addition


to the City of Evansville laid out on Eichel & Lowenthals amended plat of Blocks 3.4.5 6 7 & 8 of Eichel & Lowenthals Enlargement to the City of Evansville The Blocks of said Manufactures Addition are designated by Numbers as shown on plat Also dimensions and number of Acres and width of streets Vanderburgh County Indiana

Jacob Eichel
J P Geiger
Edward White
R K Dunkerson
Von Behren & Co
S B Sawyer
Belvard Johnson

For easement Applying to Lot Pt Blks 5 & 8
See Deed Drawer 12 card 1131

For easement Applying to Lot Pt Blks 5 & 8
See Deed Drawer 12 card 2147

For easement Applying to Lot Pt Blks 5 7 & 8
See Deed Drawer 12 card 3168

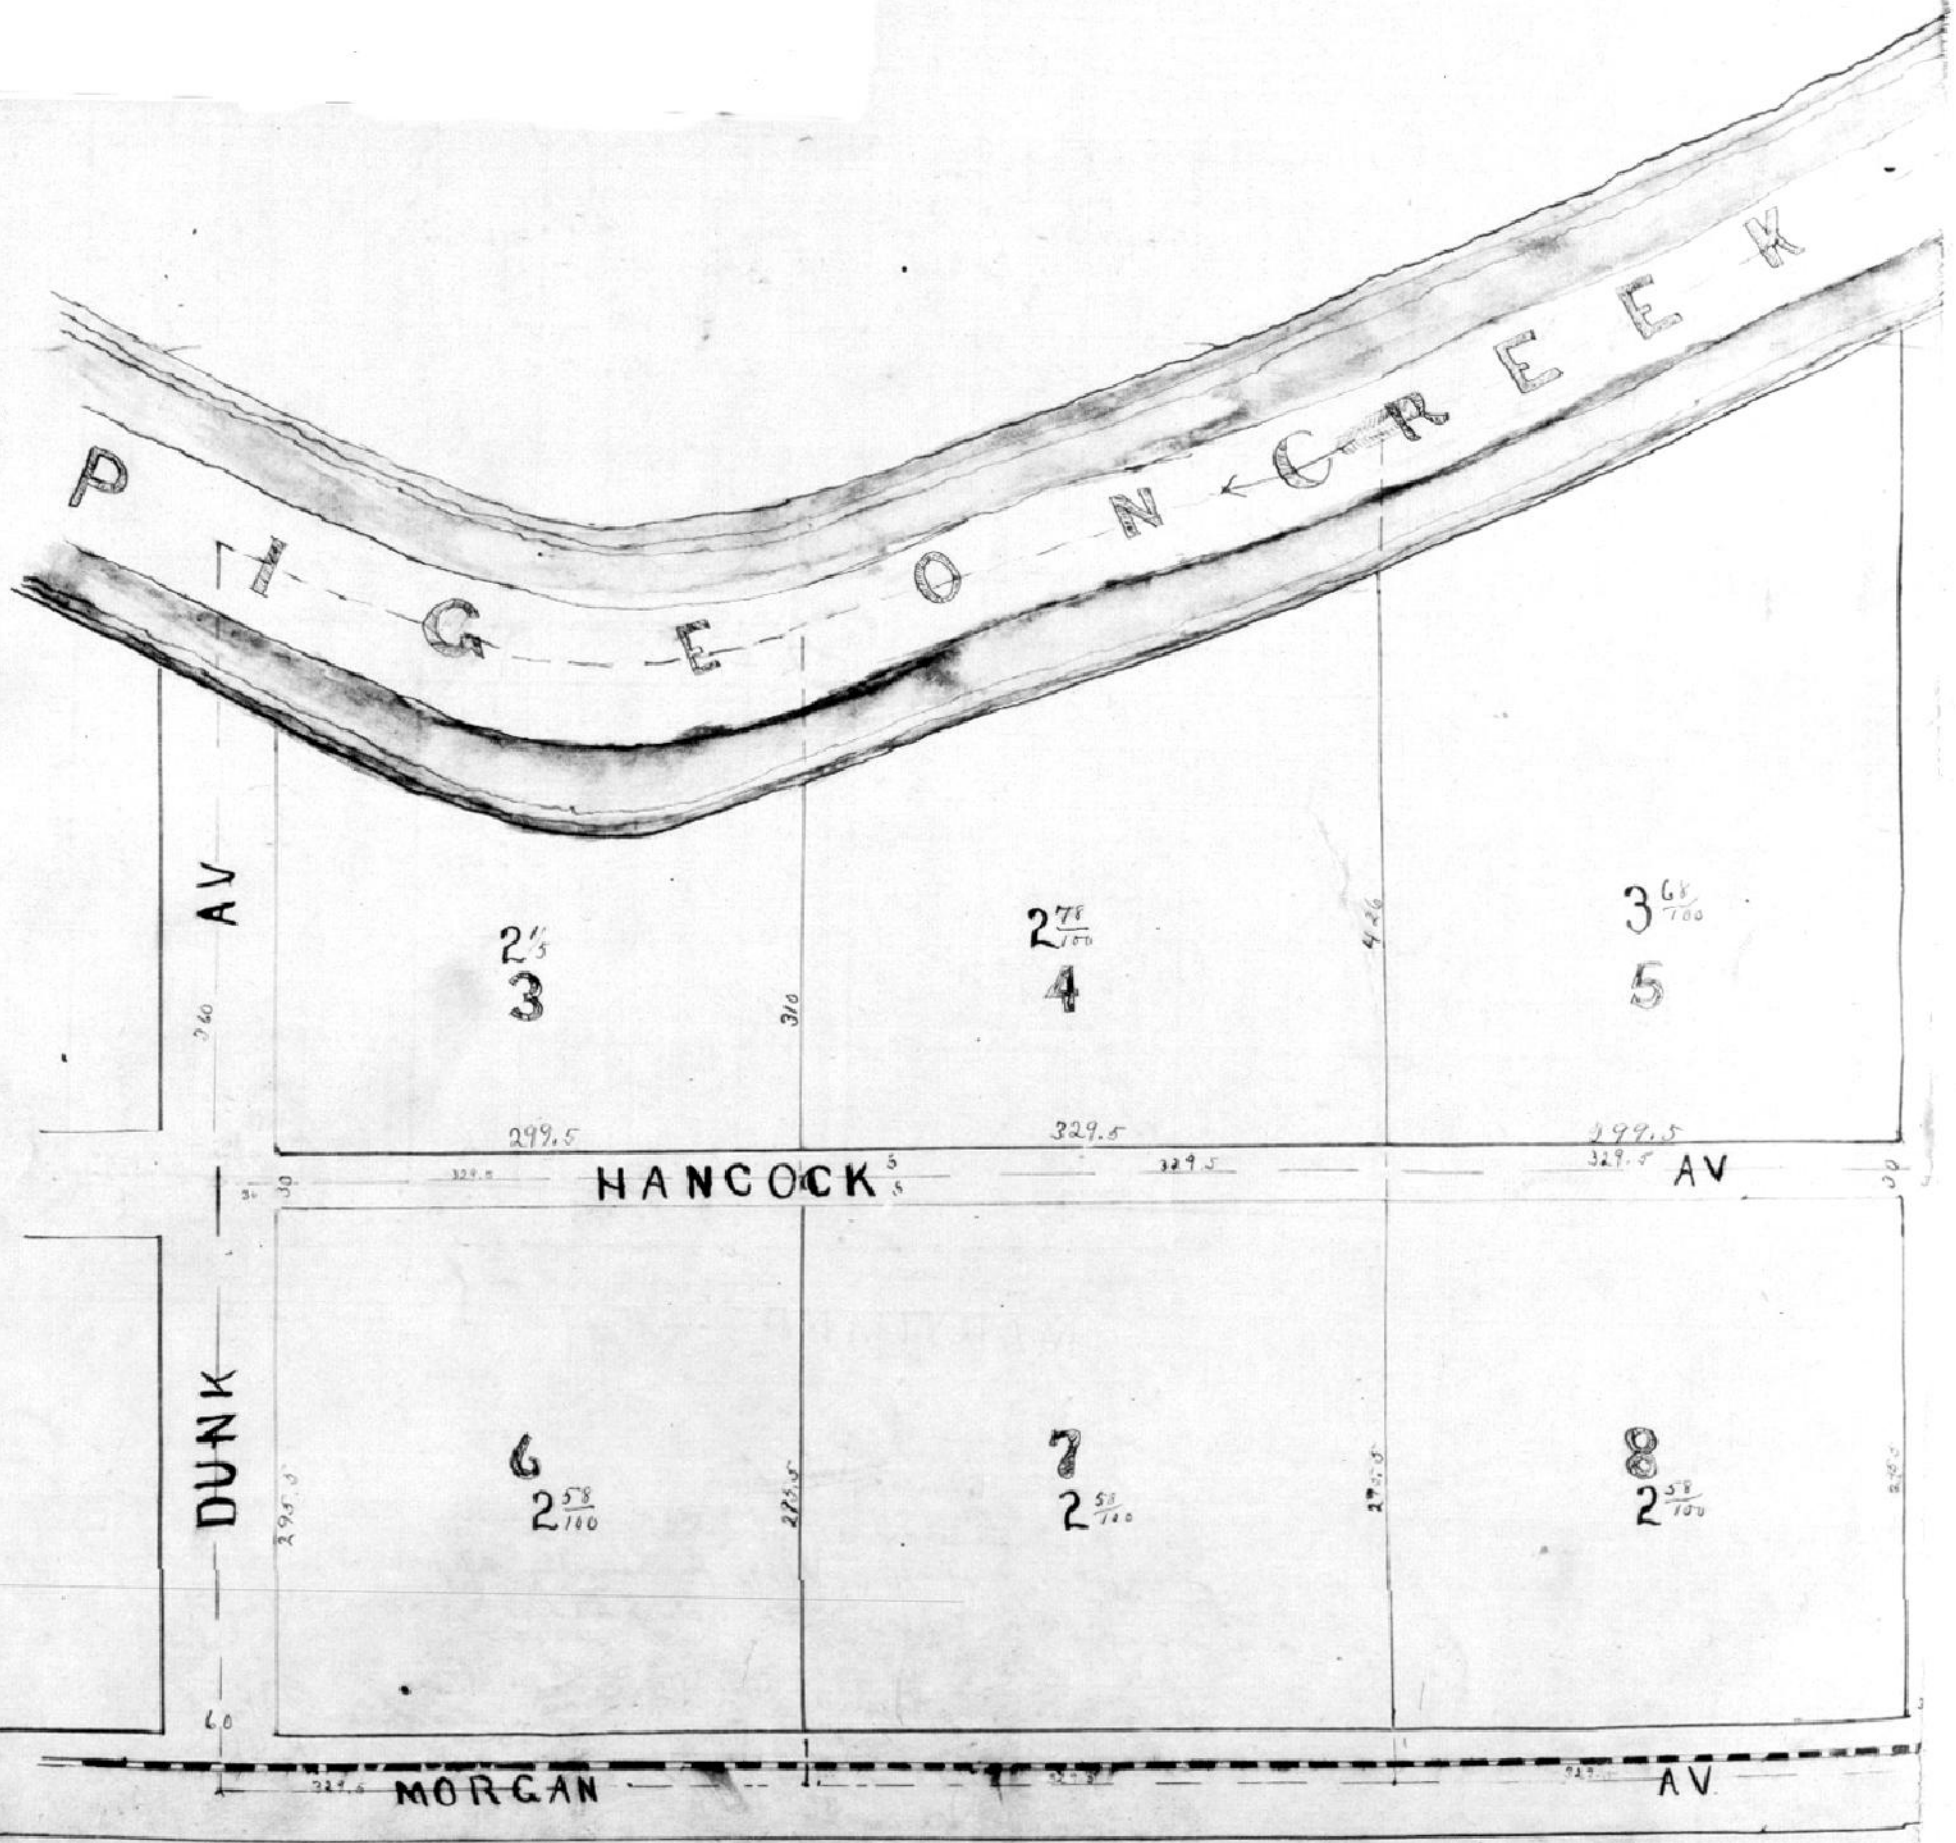

State of Indiana Vanderburgh County SS:

Before me Robt H Richardson a Notary Public in and for said County personally appeared Eichel proprietor of Blocks 5 & 8 and J P Geiger proprietor of block 3 and Von Behren & Co B S Von Behren proprietor & Edward White and Robert K Dunkerson proprietors of Blocks 6 7 and 8 Sawyer and S B Sawyer proprietor of Block 4 acknowledged the execution of the above plat

Witness my hand and Notarial Seal this 25 day of June 1887

Recorded 25th/1887

L S

Robert H Richardson

For easement Applying to Lot Pt Blks 5 & 8
See Deed Drawer 5 card 3408