WASHINGTON PARK

AN ADDITTION-TO-THE-CITY-OF-EVANSVILLE-DESCRIBED AND BOUNDED AS FOLLOWS TO-WIT:

Commencing at the North East Corner of the North West Quarter of Section 32, Township Six Range 10 West and running thence West 240 feet thence south 907½ feet thence East 240 feet and thence North to the place of beginning. Names and Widths of Streets as shown on plat below

Jacob Eichel
August Brentano

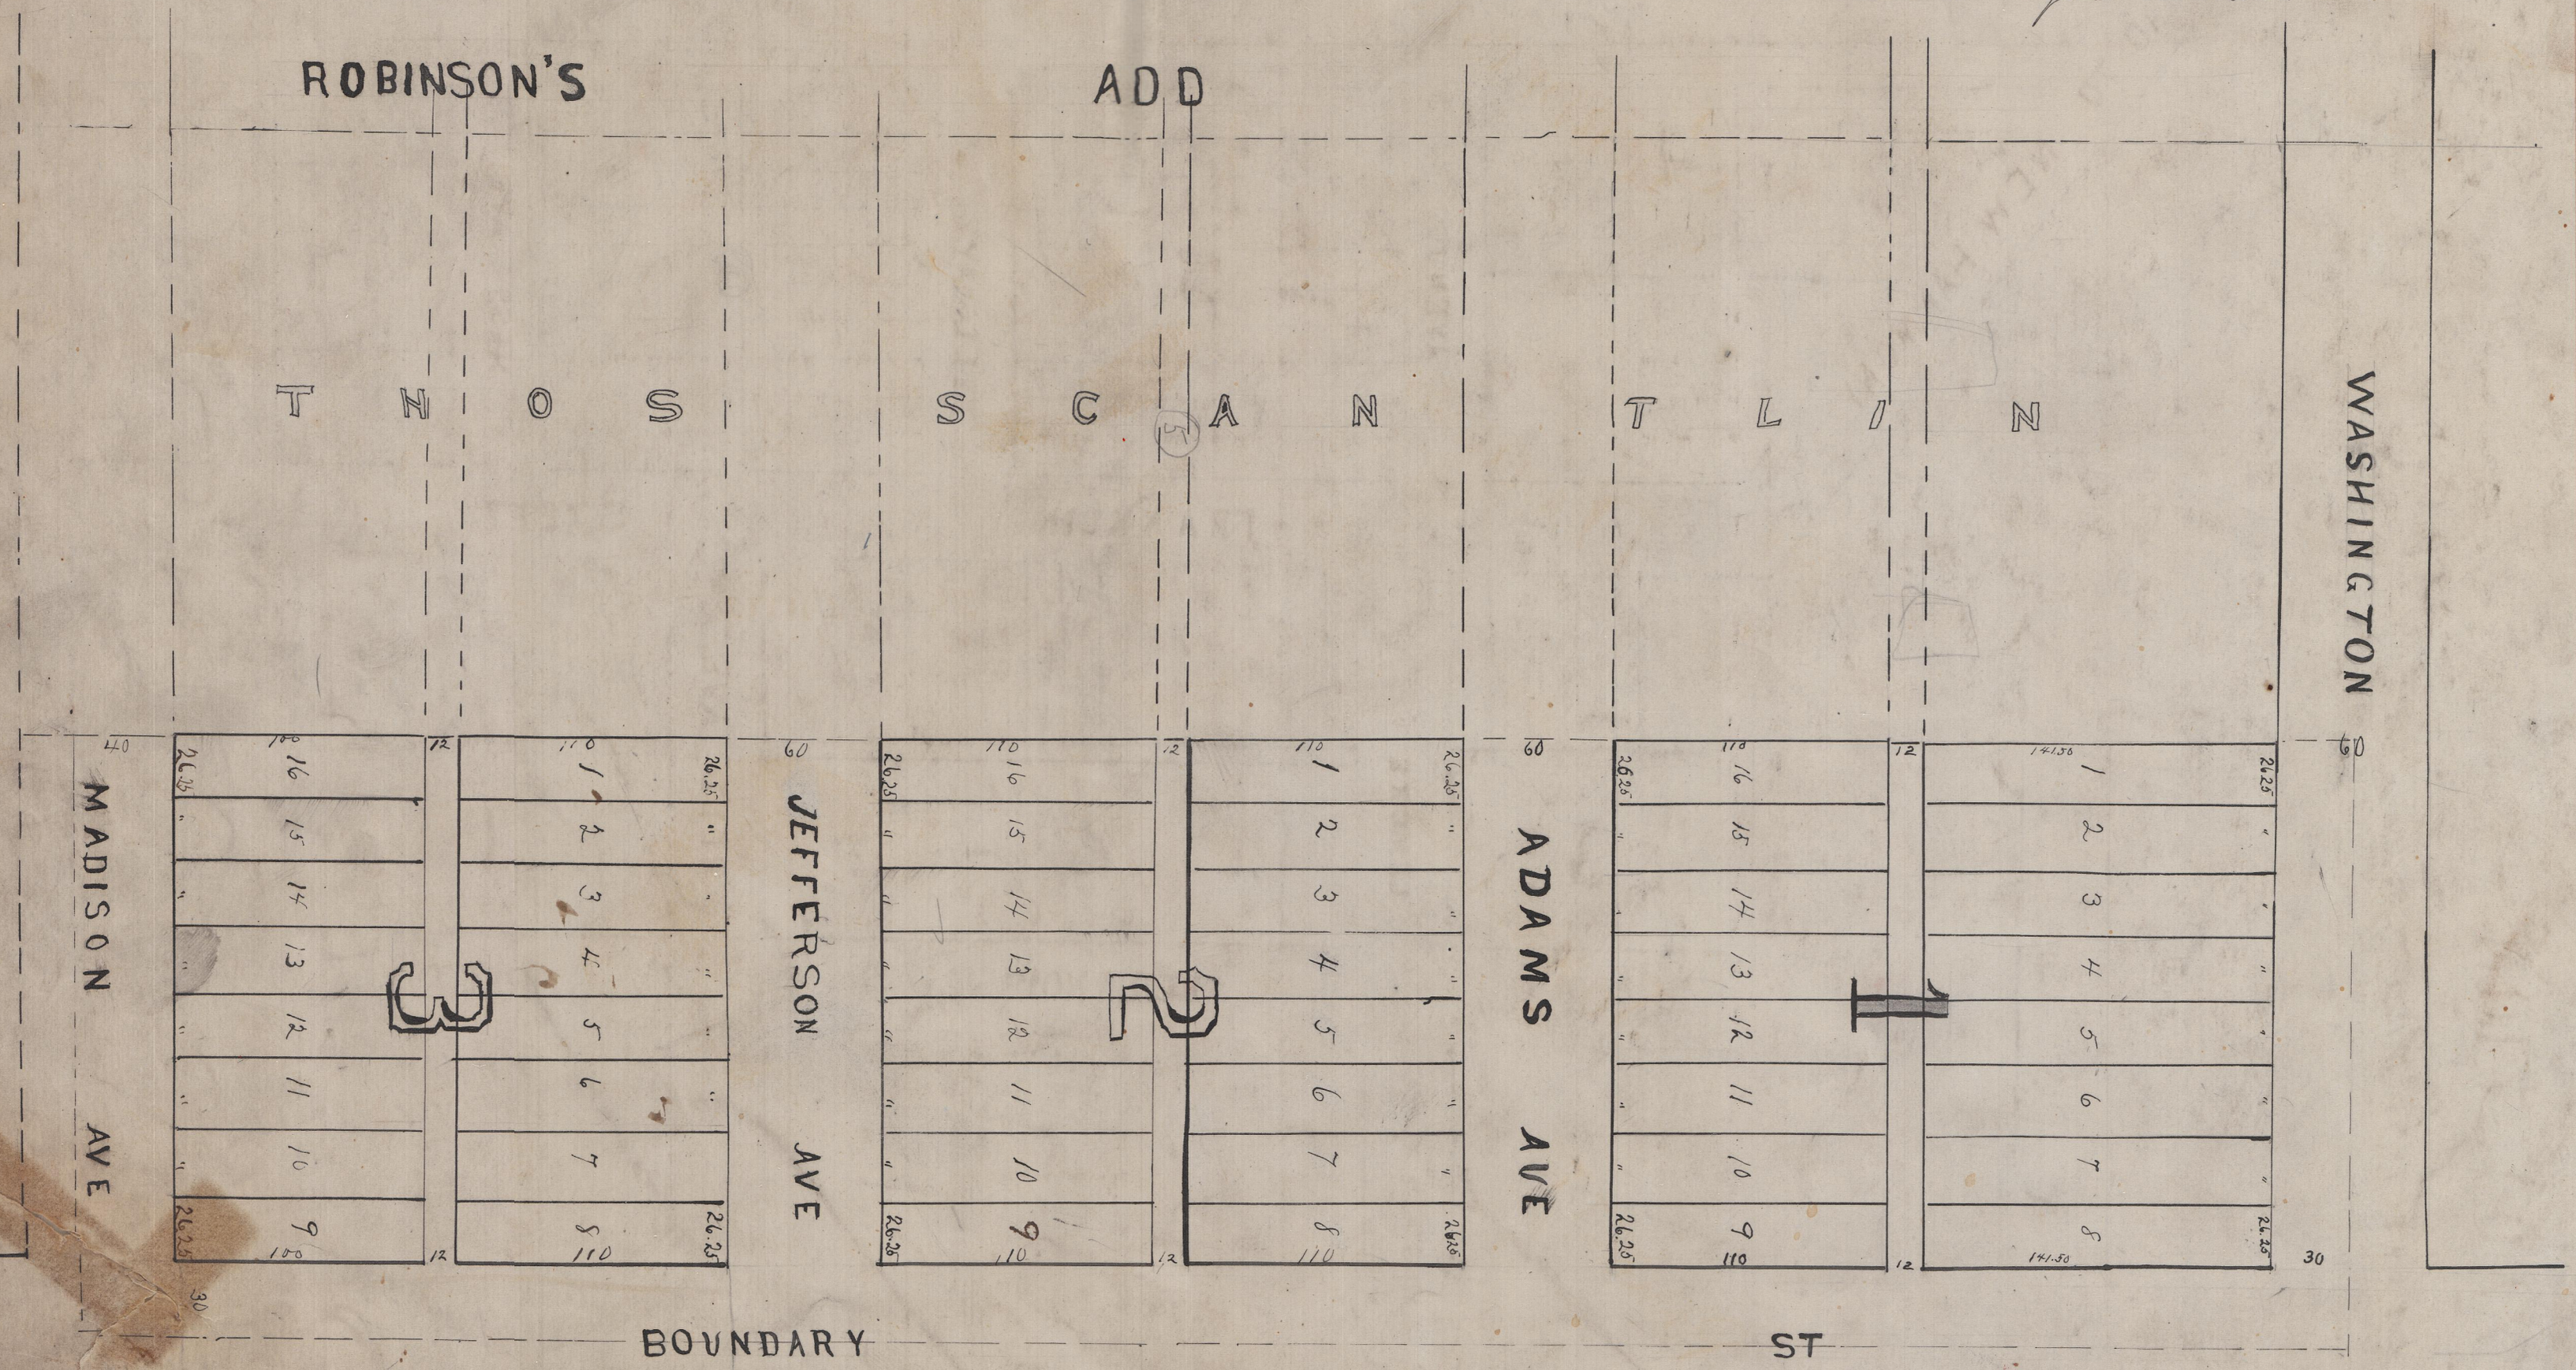

State of Indiana Vanderburgh County SS:
Before me Louis Sihler Recorder in and for said County this 21 day of July 1887 personally appeared Jacob Eichel and August Brentano Proprietors and acknowledged the execution of said Plat Witness my hand and Seal

Recorded July 22" 1887

Louis Sihler R.V.Co

Louis Sihler
R.V.Co

319