# INGLESIDE

...tors on the South East quarter of section 26 - Township Six to South Range Eleven West

...ngle } Attys in fact for
...o S Ingle } Robert Ingle
Heber Ingle
Louisa Carpenter
David Ingle
Saml G Ingle

State of Indiana }
Vanderburgh County } SS.

Before me Louis Sihler Recorder in and for said County this 13" day of March 1889 personally appeared the within named John Ingle and George S Ingle and Robert Ingle Heber Ingle Louisa Carpenter David Ingle and Saml G Ingle by John Ingle and George S Ingle their attorneys in fact and acknowledged the execution of the annexed Plat

Witness my hand and official Seal (L.S.) Louis Sihler
R V Co

Recorded Mch 13" 1889
Louis Sihler
R V Co

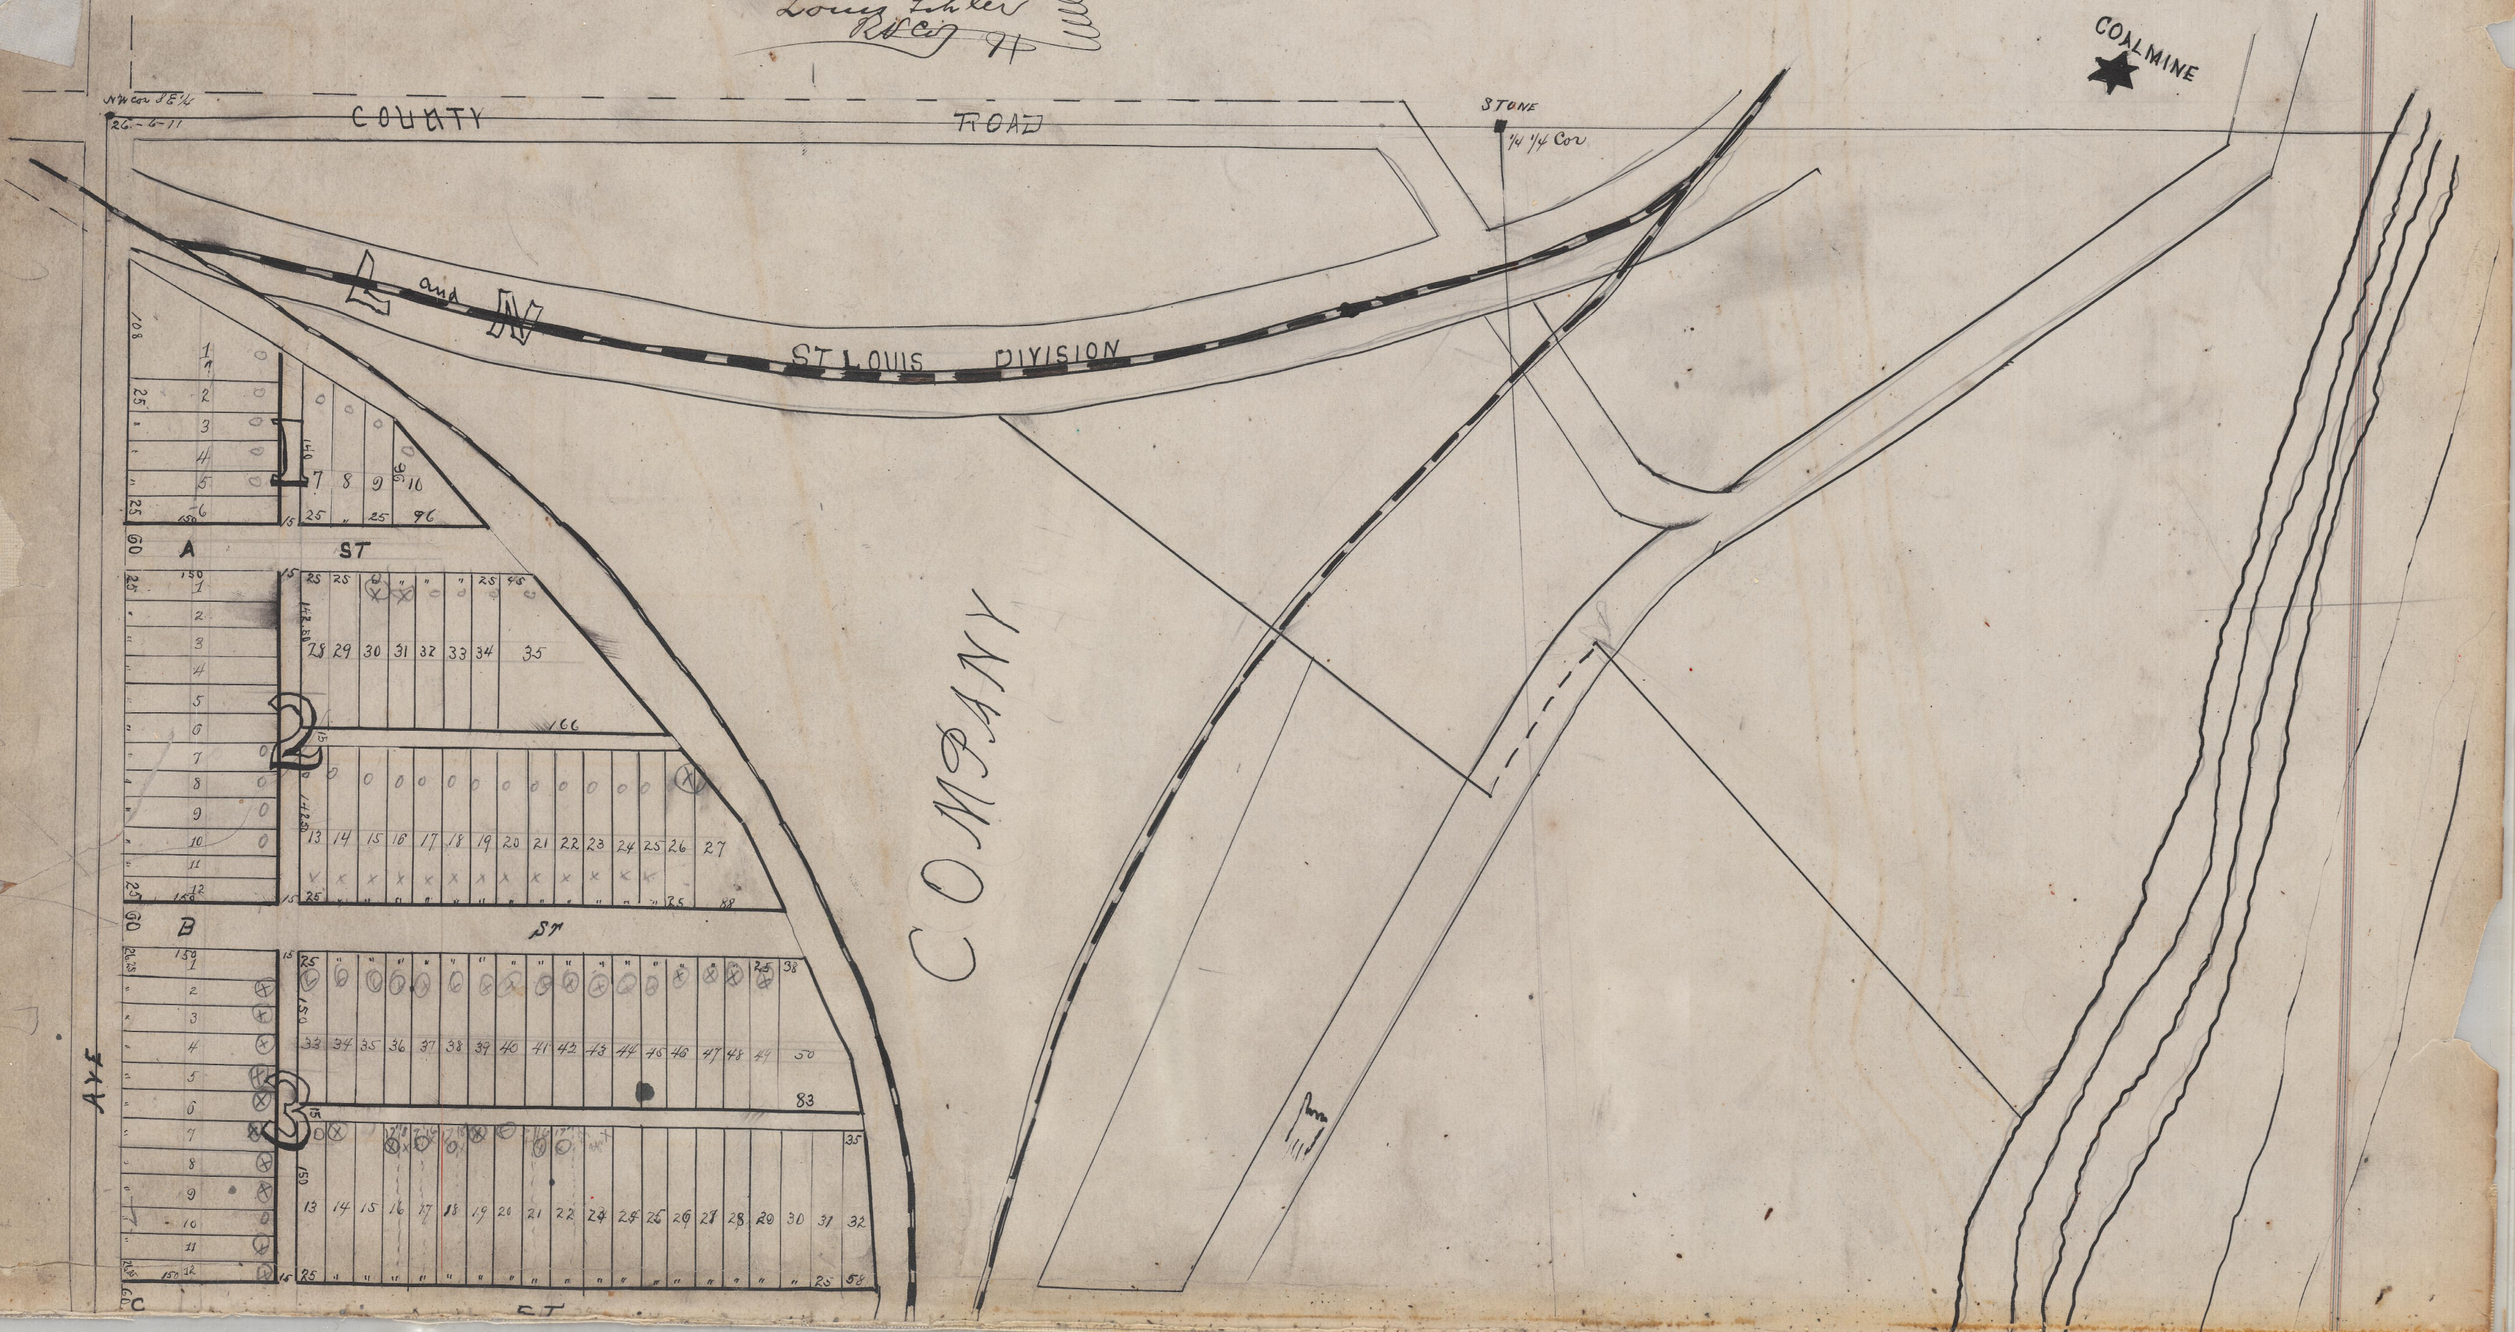

BARKER

COUNTY ROAD

HENDERSON

HENDERSON BRIDGE

TO

Evansville

OHIO RIVER