350


PLAT OF

BLOCK 10

Bell and Lenckes Addition Being Part of the South East quarter Section 23 township 6 Range 1 West

Wm M Bell
J Augustus Lencke
Proprietors

U S. Marine Hospital Grounds.

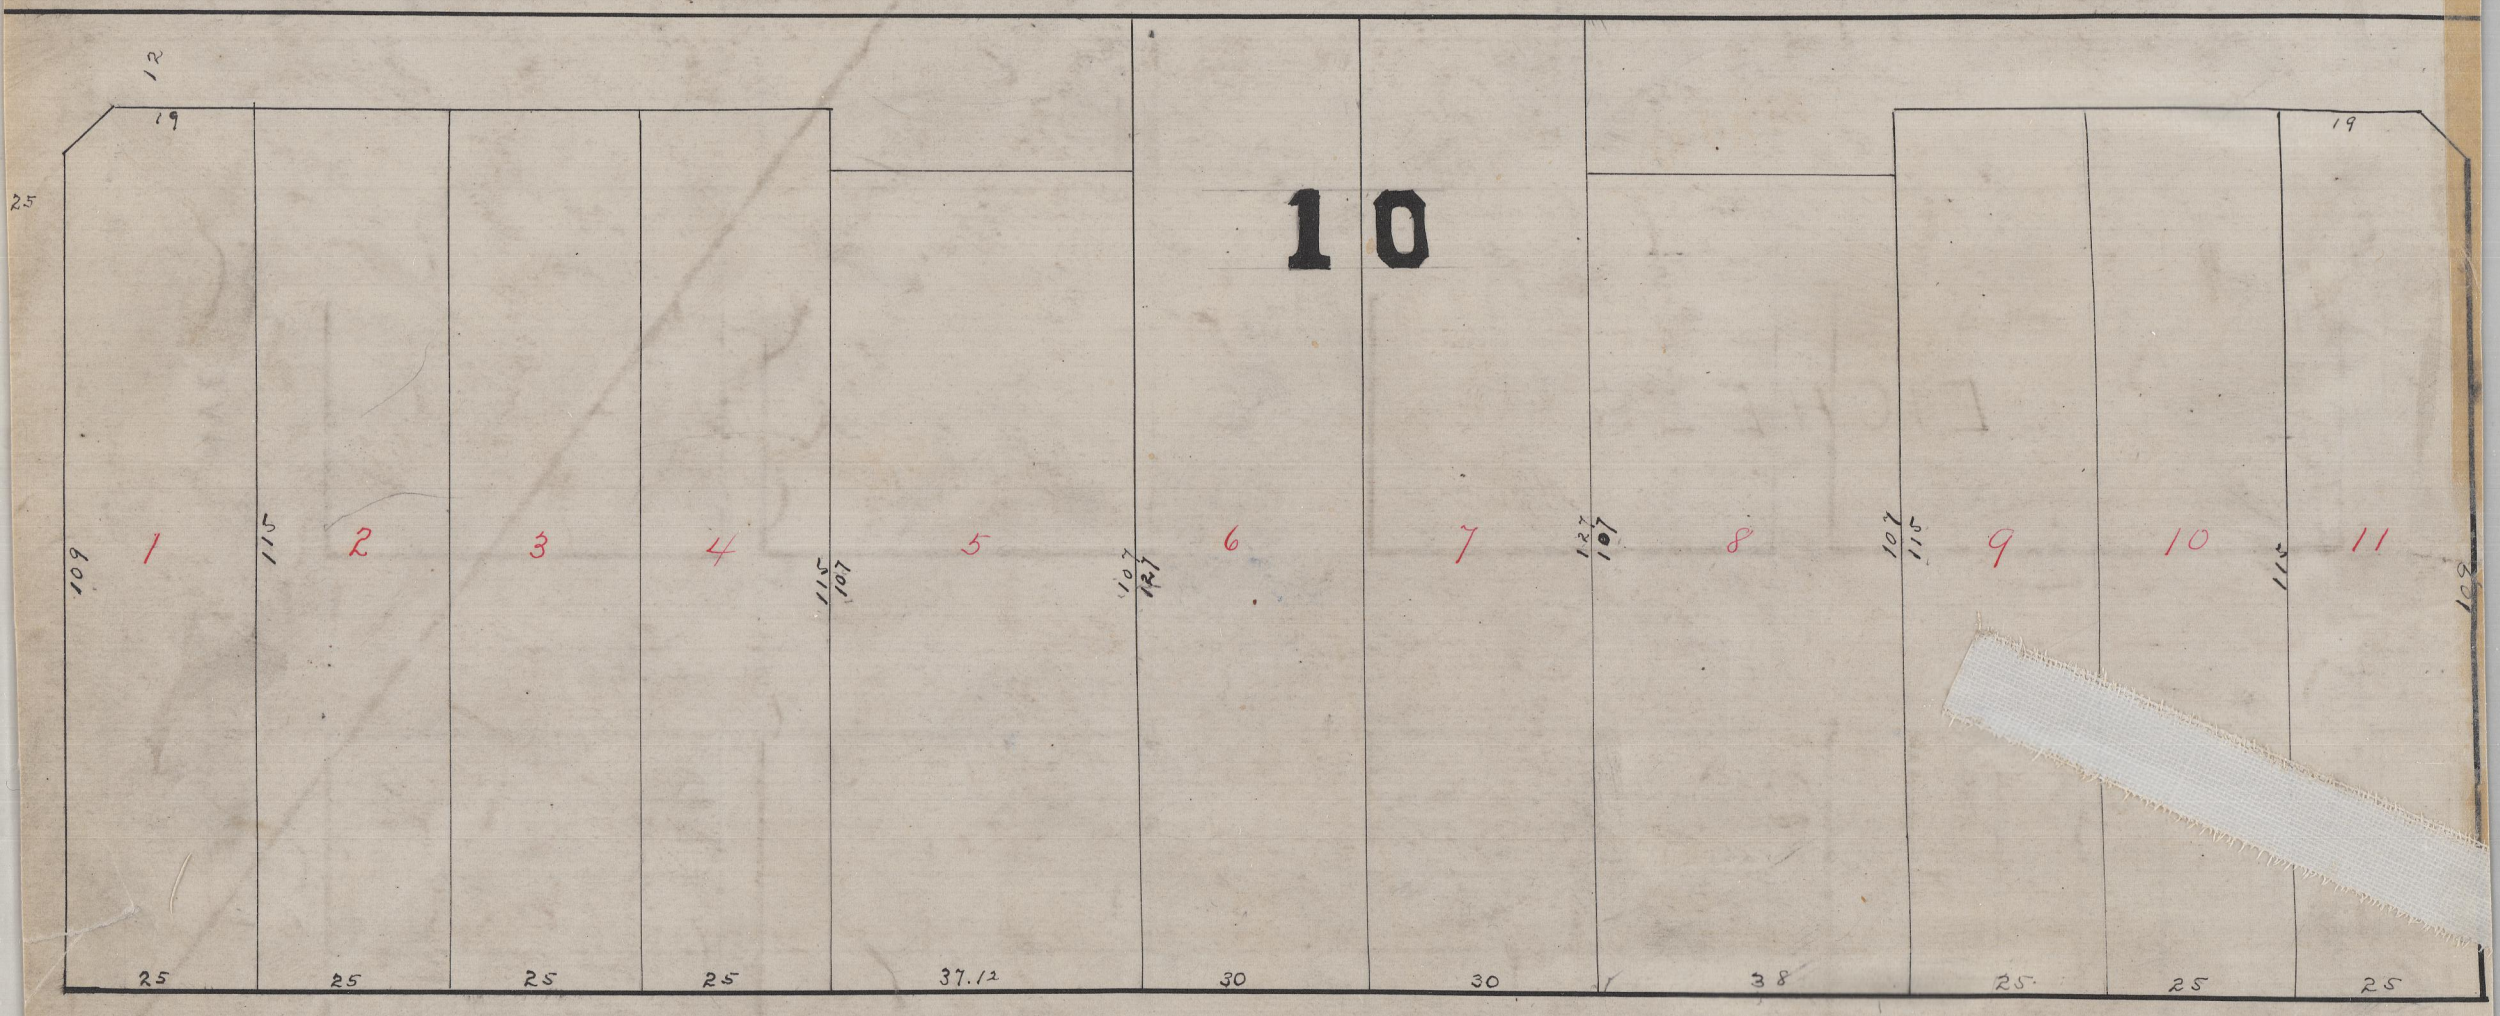

State of Indiana }
Marion County }

Before me the undersigned a Notary Public in and for said County personally came J Augustus Lencke and acknowledged the execution and signing of the foregoing
Witness my Hand and Notarial Seal this 18th day of March 1890

L S

W H Peacock
Notary Public

State of Indiana }
Vanderburgh County } SS:

Before me the undersigned Clerk of the Vanderburgh Circuit Court personally came William M Bell and acknowledged the execution and signing of the foregoing Plat
Witness the Clerk and seal of said Court this 20th day of March 1890

L S

Chas T Jenkins Clk
By Chas F Boepple D C

Recorded Mch 20 1890
Otto Dunn R & C Ex