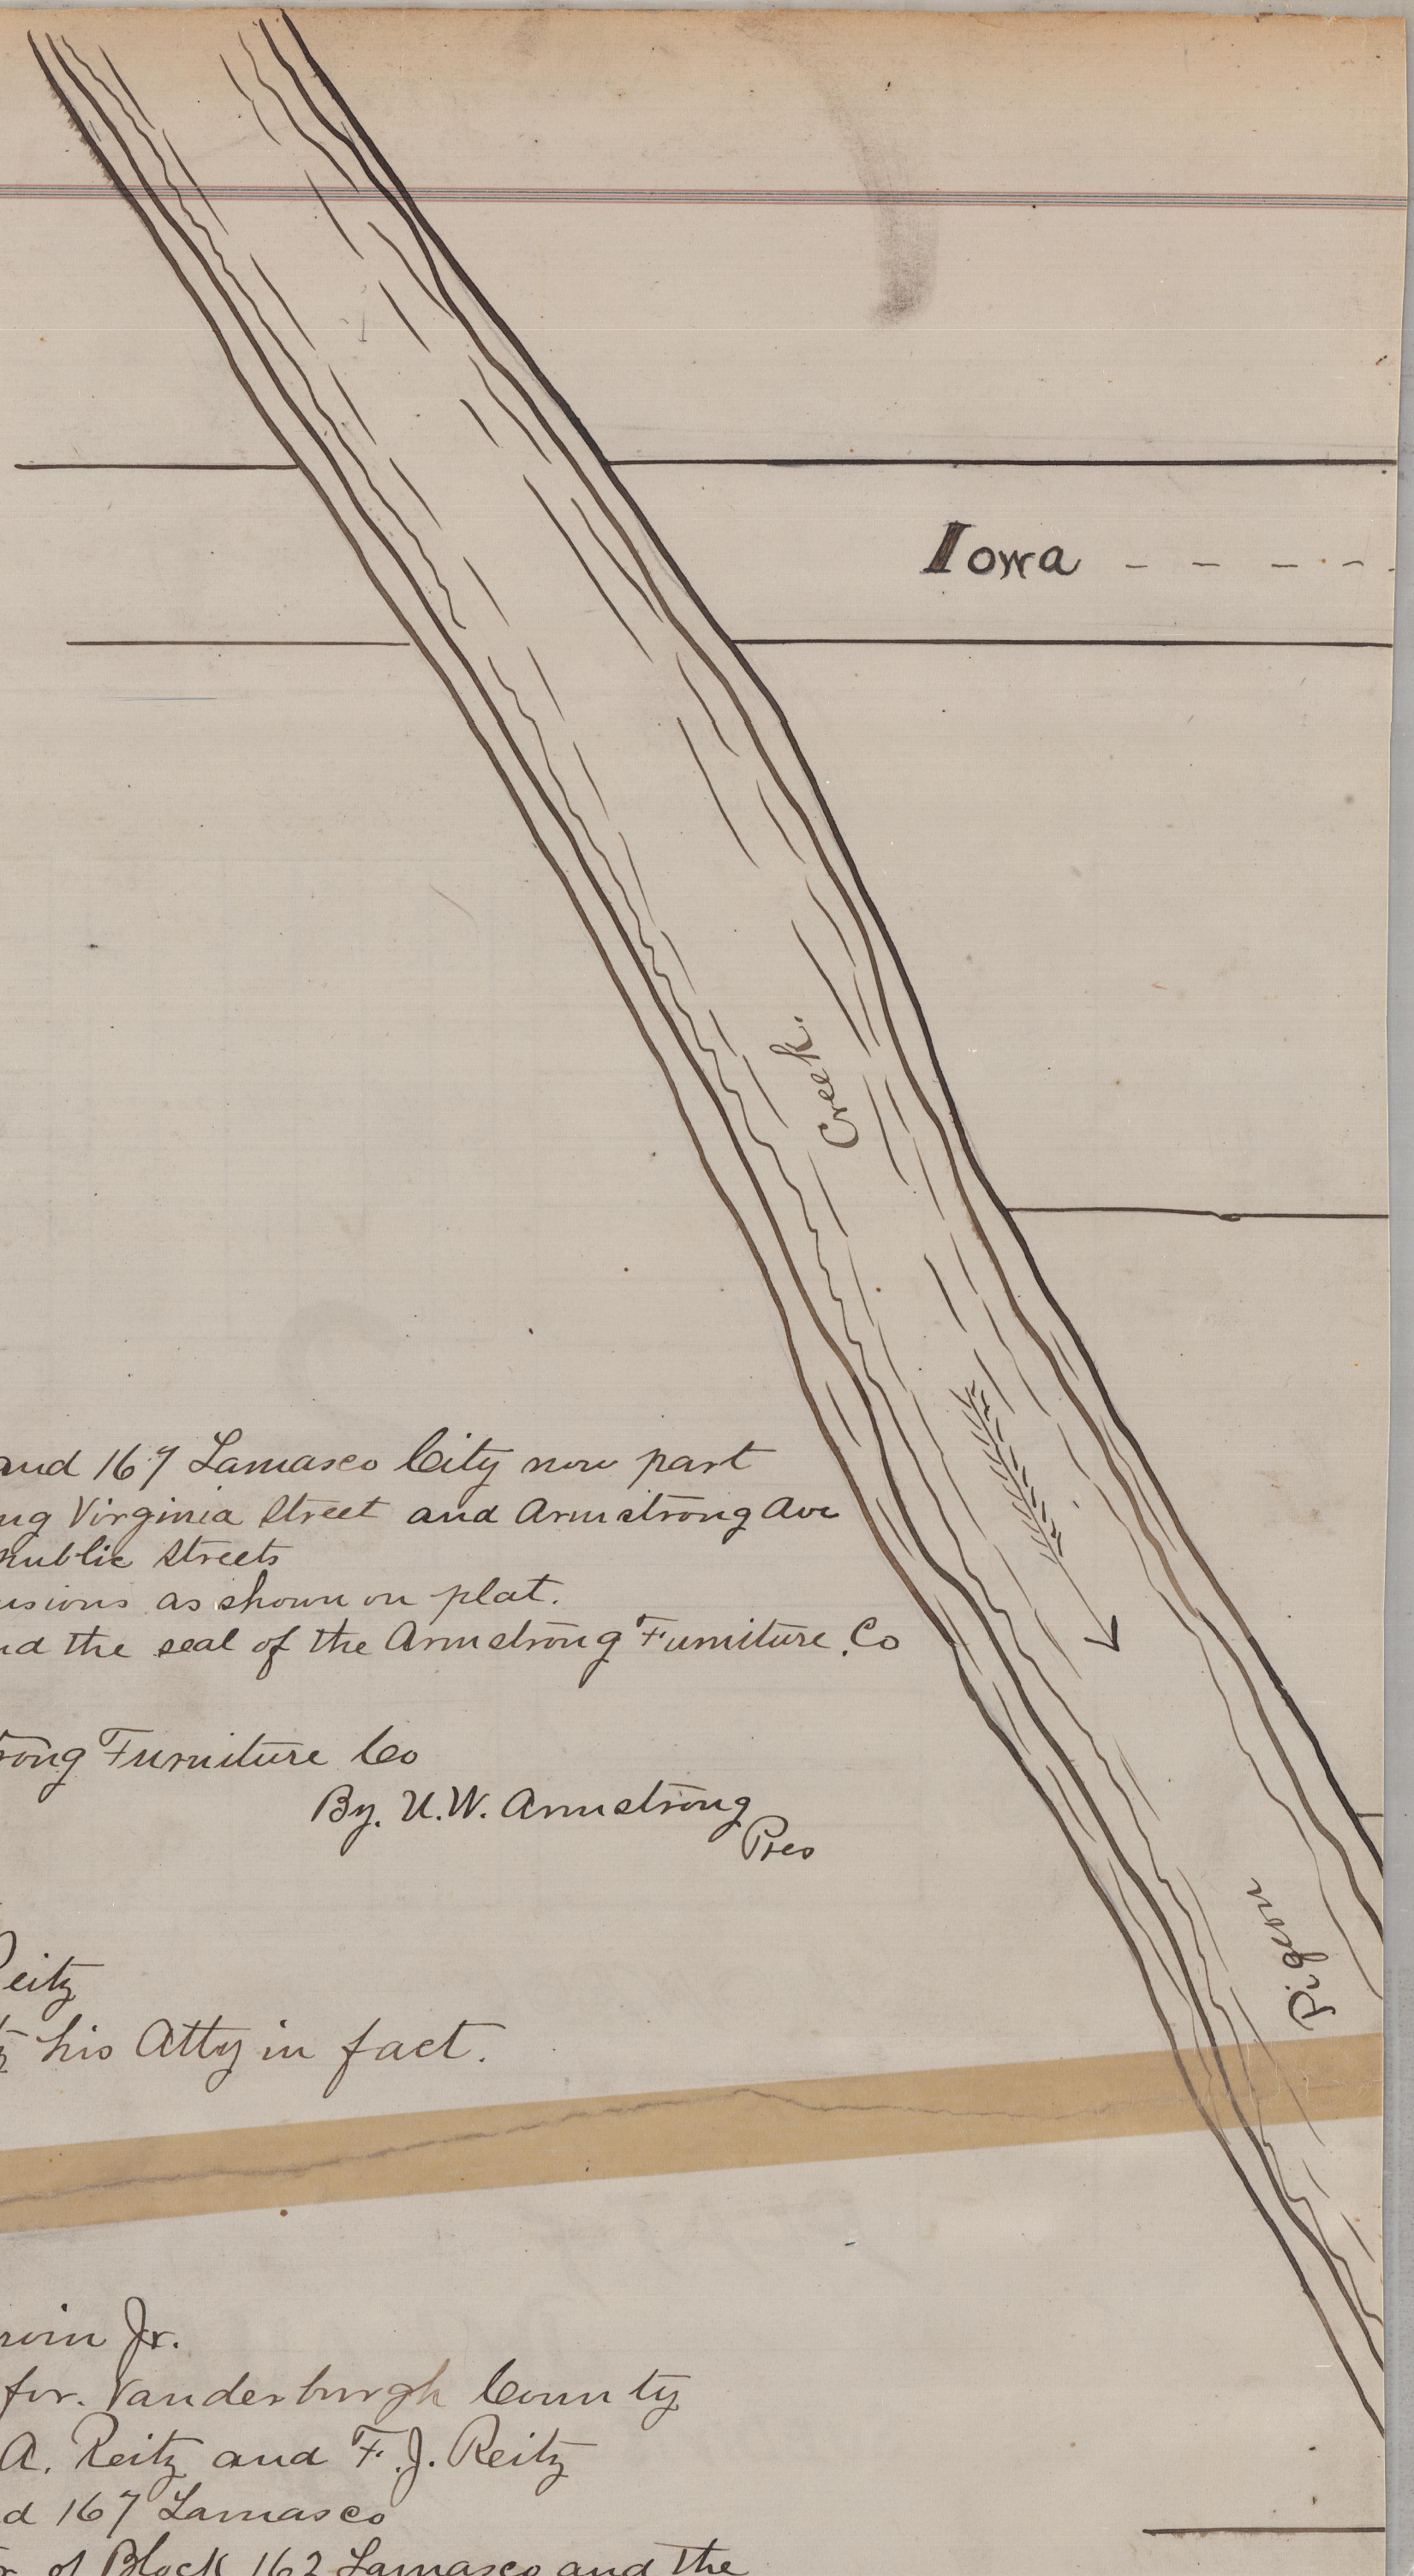


Plat of Blocks 161. 162. 163. and 167 Lamasco City new part
of the City of Evansville Showing Virginia Street and Armstrong Ave
as laid out and dedicated as publik Streets
by the proprietors thereof Dimensions as shown on plat.
Witness our hand and seals and the seal of the Armstrong Furniture Co
this 17na day of April 1891.

U.W. Armstrong - The Armstrong Furniture Co

(L S)

By. U.W. Armstrong Pres

F. D. Reitz
John. A. Reitz
Per. F. D Reitz his Atty in fact.

State of Indiana } SS.
Vanderburgh County }

Before me Thos. E. Garvin Jr.
a Notary public in and for Vanderburgh County
personally appeared John. A. Reitz and F. J. Reitz
proprietors of Blocks 163 and 167 Lamasco
Uel W. Armstrong proprietor of Block 162 Lamasco and the
Armstrong Furniture Co. by Uel W. Armstrong its president
proprietor of Block 161. Lamasco and acknowledged the execution of this plat.
Witness my hand and Notarial seal this 17th day of April 1891.

(L S)

Thos. E. Garvin Jr.
Notary Public

Recorded 25th day of April 1891.
Paul. De Kroe.
R V C