
DUNK's ADDITION

An addition to the City of Evansville laid off and platted by the proprietors on part of the north east quarter of section 19. town 6 South range 10 west bounded and described as follows.
Beginning at a stake one hundred and forty four (144) feet north and thirty feet east of the center of section nineteen 19 town six 6 south range ten (10) West thence north along the east line of first Avenue one hundred and forty one and one half (141½) feet to the south line of lands owned by L. Reity thence east two hundred and seventy (270) feet thence south along the west line of Dunk avenue one hundred and twenty two (122) feet thence west one hundred and thirty five (135) feet thence south seventeen (17) feet thence west one hundred and thirty five (135) feet to the place of beginning.
dimensions of lots shown on plat below.

Julia Dunk
Edgar Dunk

Maria L Hatch
Wm A. Diederich
Kate. Stadelmeyer

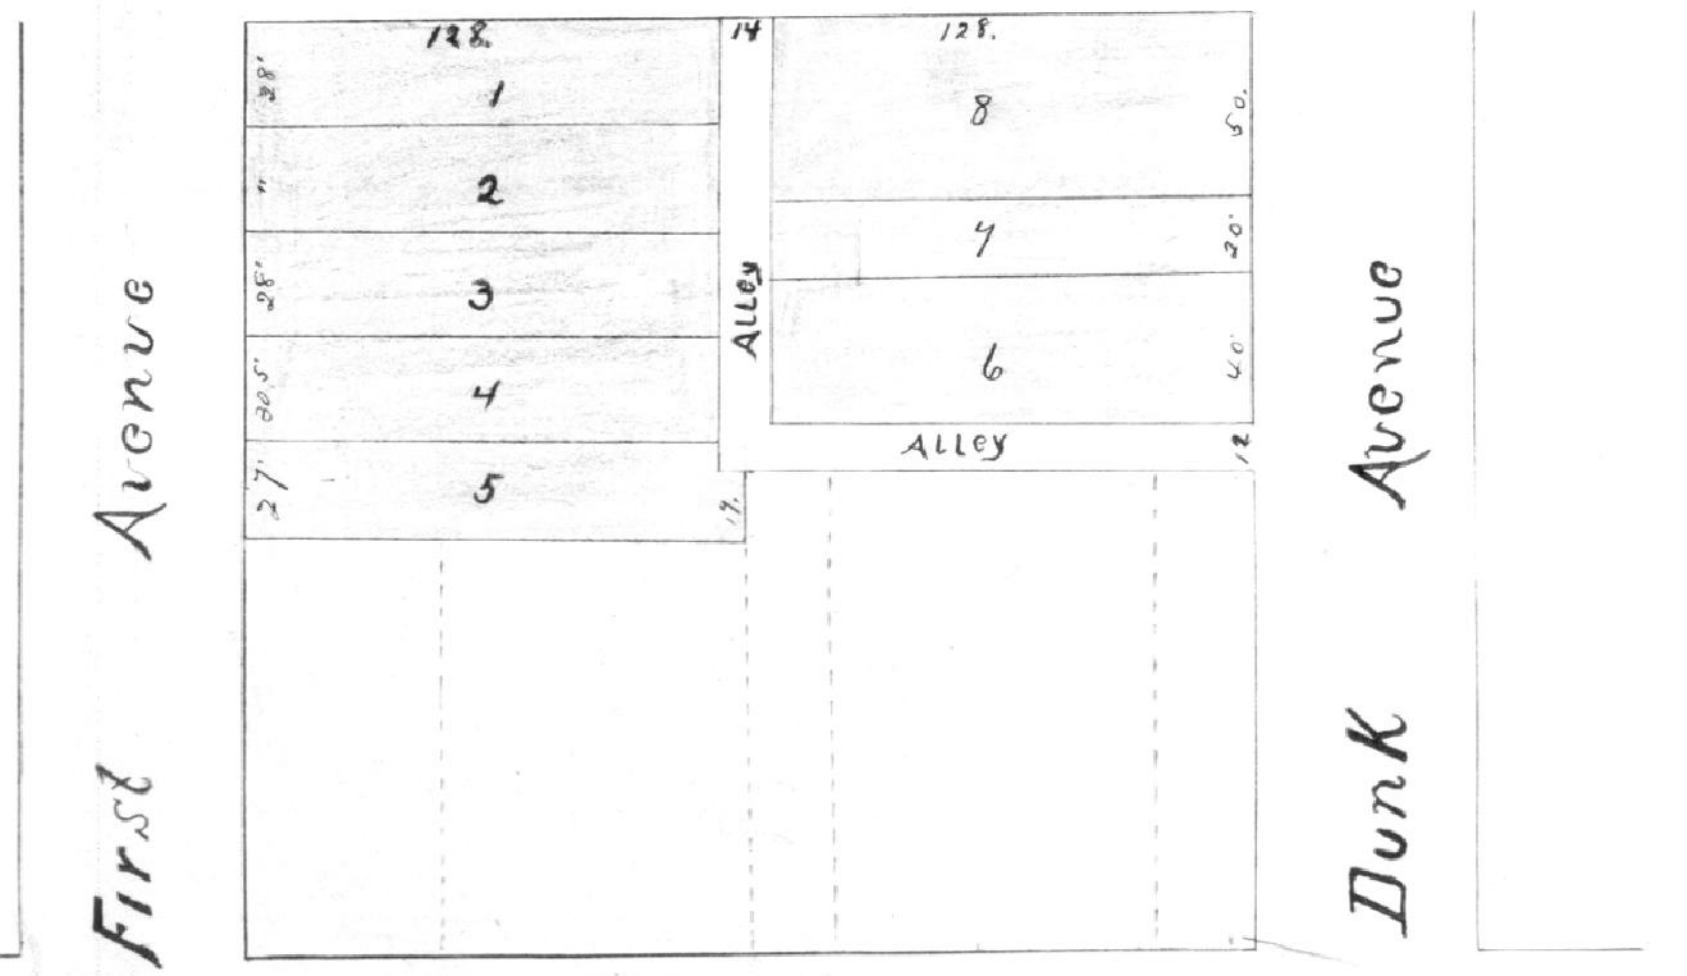

State of Indiana
Vanderburgh County } ss:
Before me the undersigned a Notary public in and for said County this 23 day of June 1891 personally appeared Maria L Hatch. Edgar Dunk. Julia. Dunk William A. Diedrich Kate. Stadlemeier and acknowledged the execution of the annexed plat.
Witness my hand and Notarial seal

L S

Joseph Hensel
Notary. Public

Recorded. June. 24th 1891.
Paul. De Krez.
R.V.C