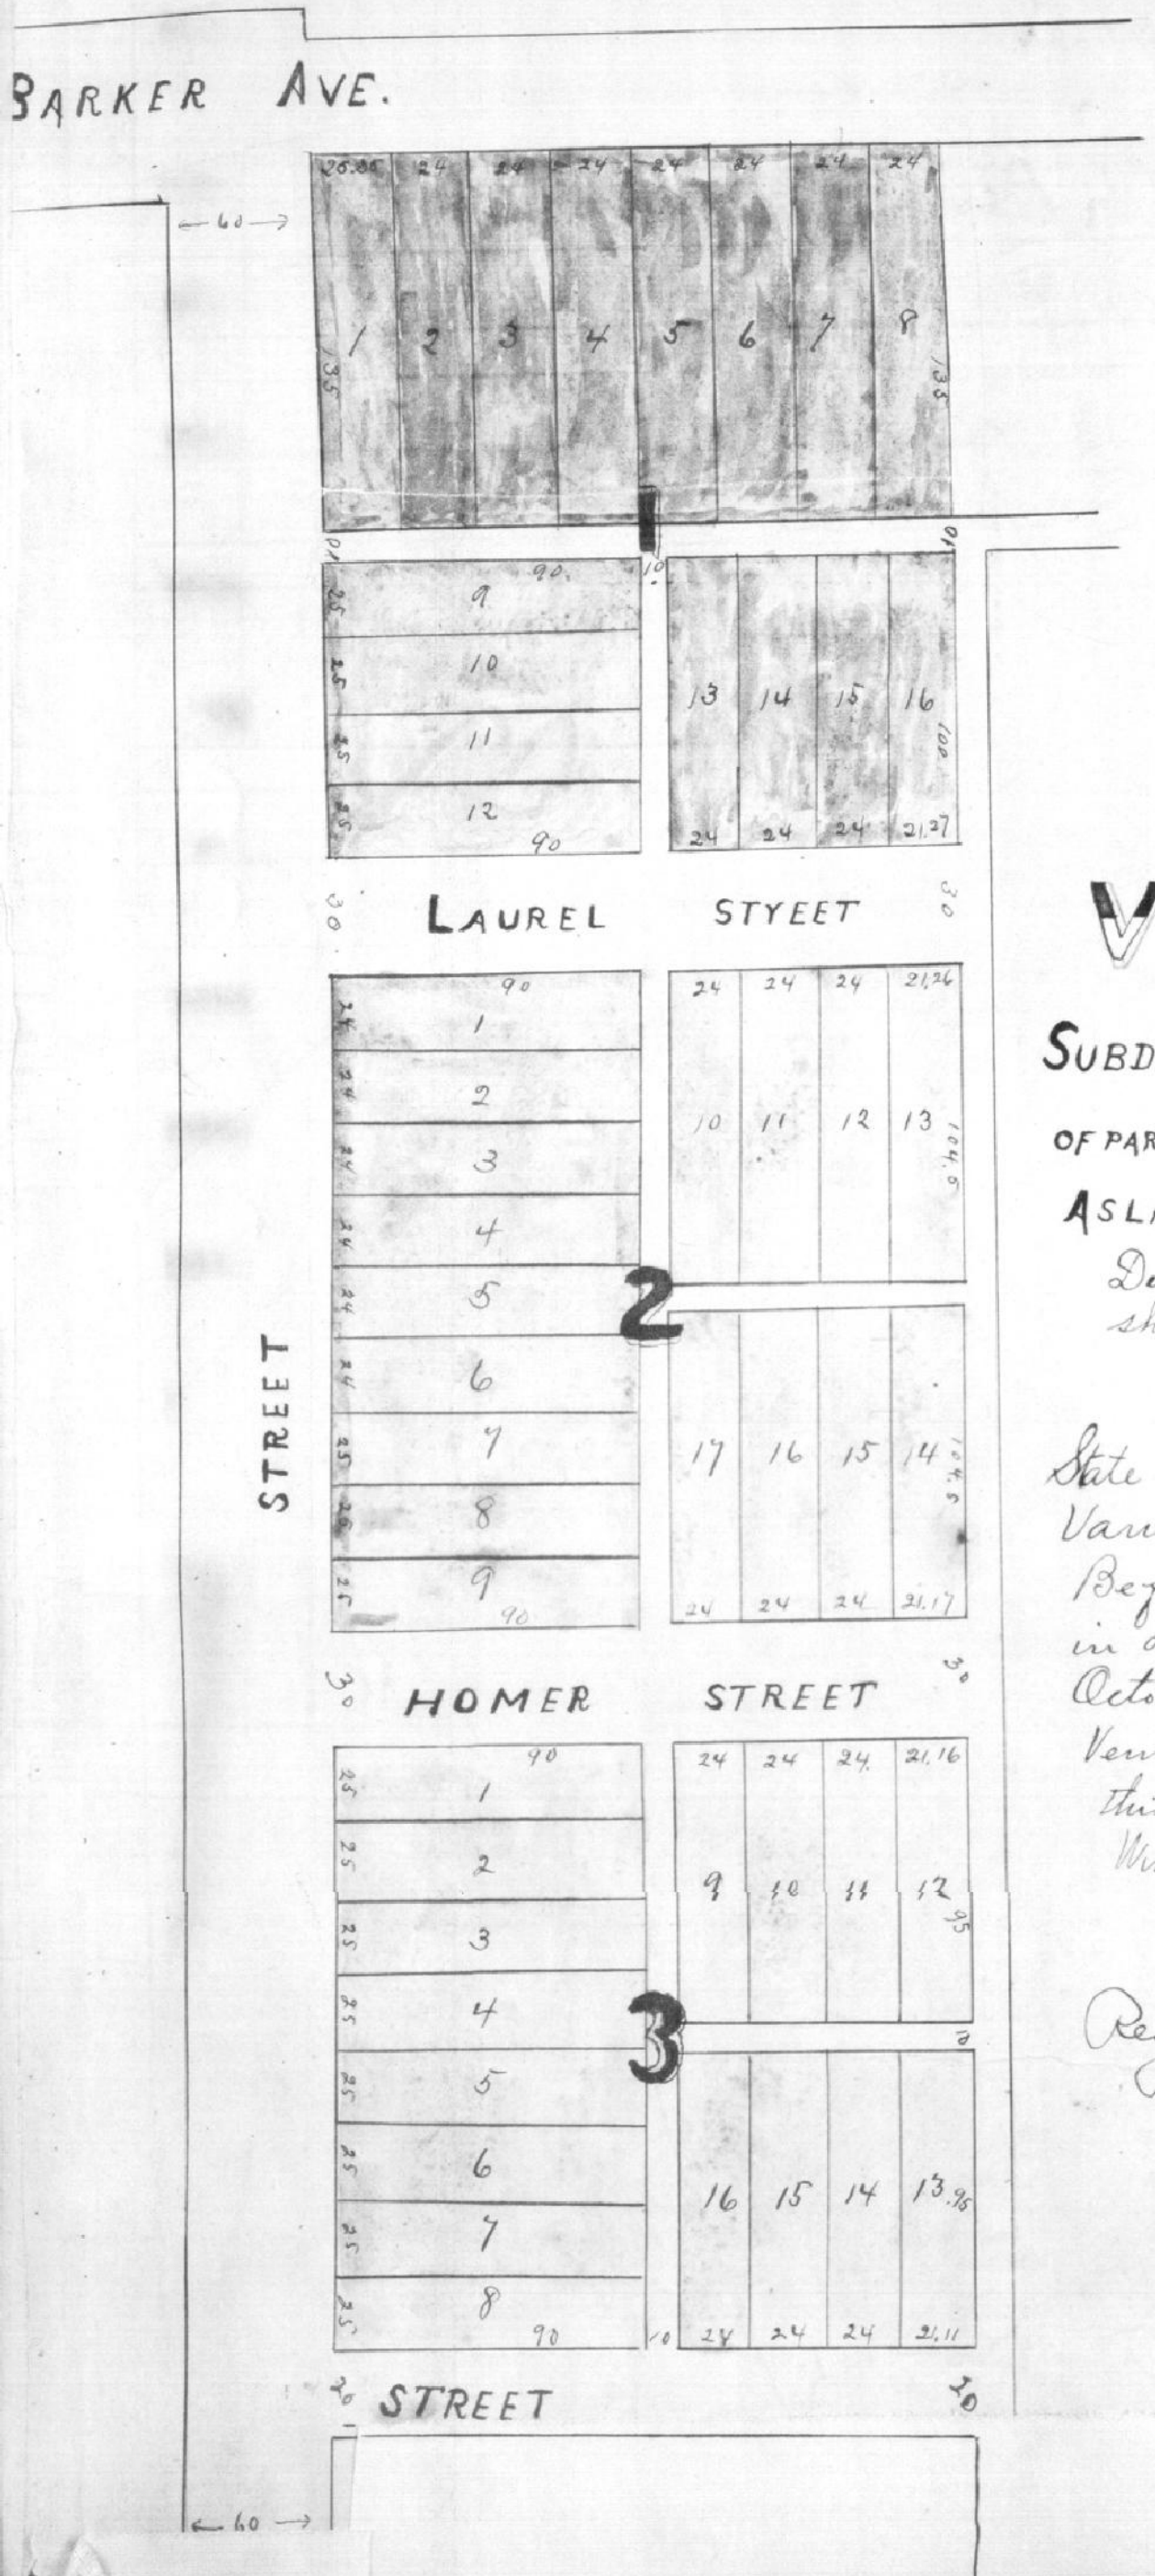


PLAT

OF

VENNEMAN'S

SUBDIVISION OF LOTS 19 and 22 ALLIS' AND HOWE'S SUB DN

OF PART OF THE SOUTH EAST QUARTER SEC 23 TOWN 6 RANGE 11

AS LAID OUT BY THE PROPRIETOR THEREOF

Dimensions of Lots and widths of Streets and Alleys are as shown on Plan

Catharina Venneman

State of Indiana }
Vanderburgh County }

Before me Louis J. Herman a Notary Public in and for said County this 22d day of October 1891. personally appeared Catharina Venneman and acknowledged the execution of this plat.

Witness my hand and notarial seal.

LS

Louis J. Herman
Notary Public

Recorded Oct 22nd 1891.
Paul De Kuyr
R.V.C