
374

PLAN of the EXTENSION of BLOCKS 13 and 14 JACOBSVILLE

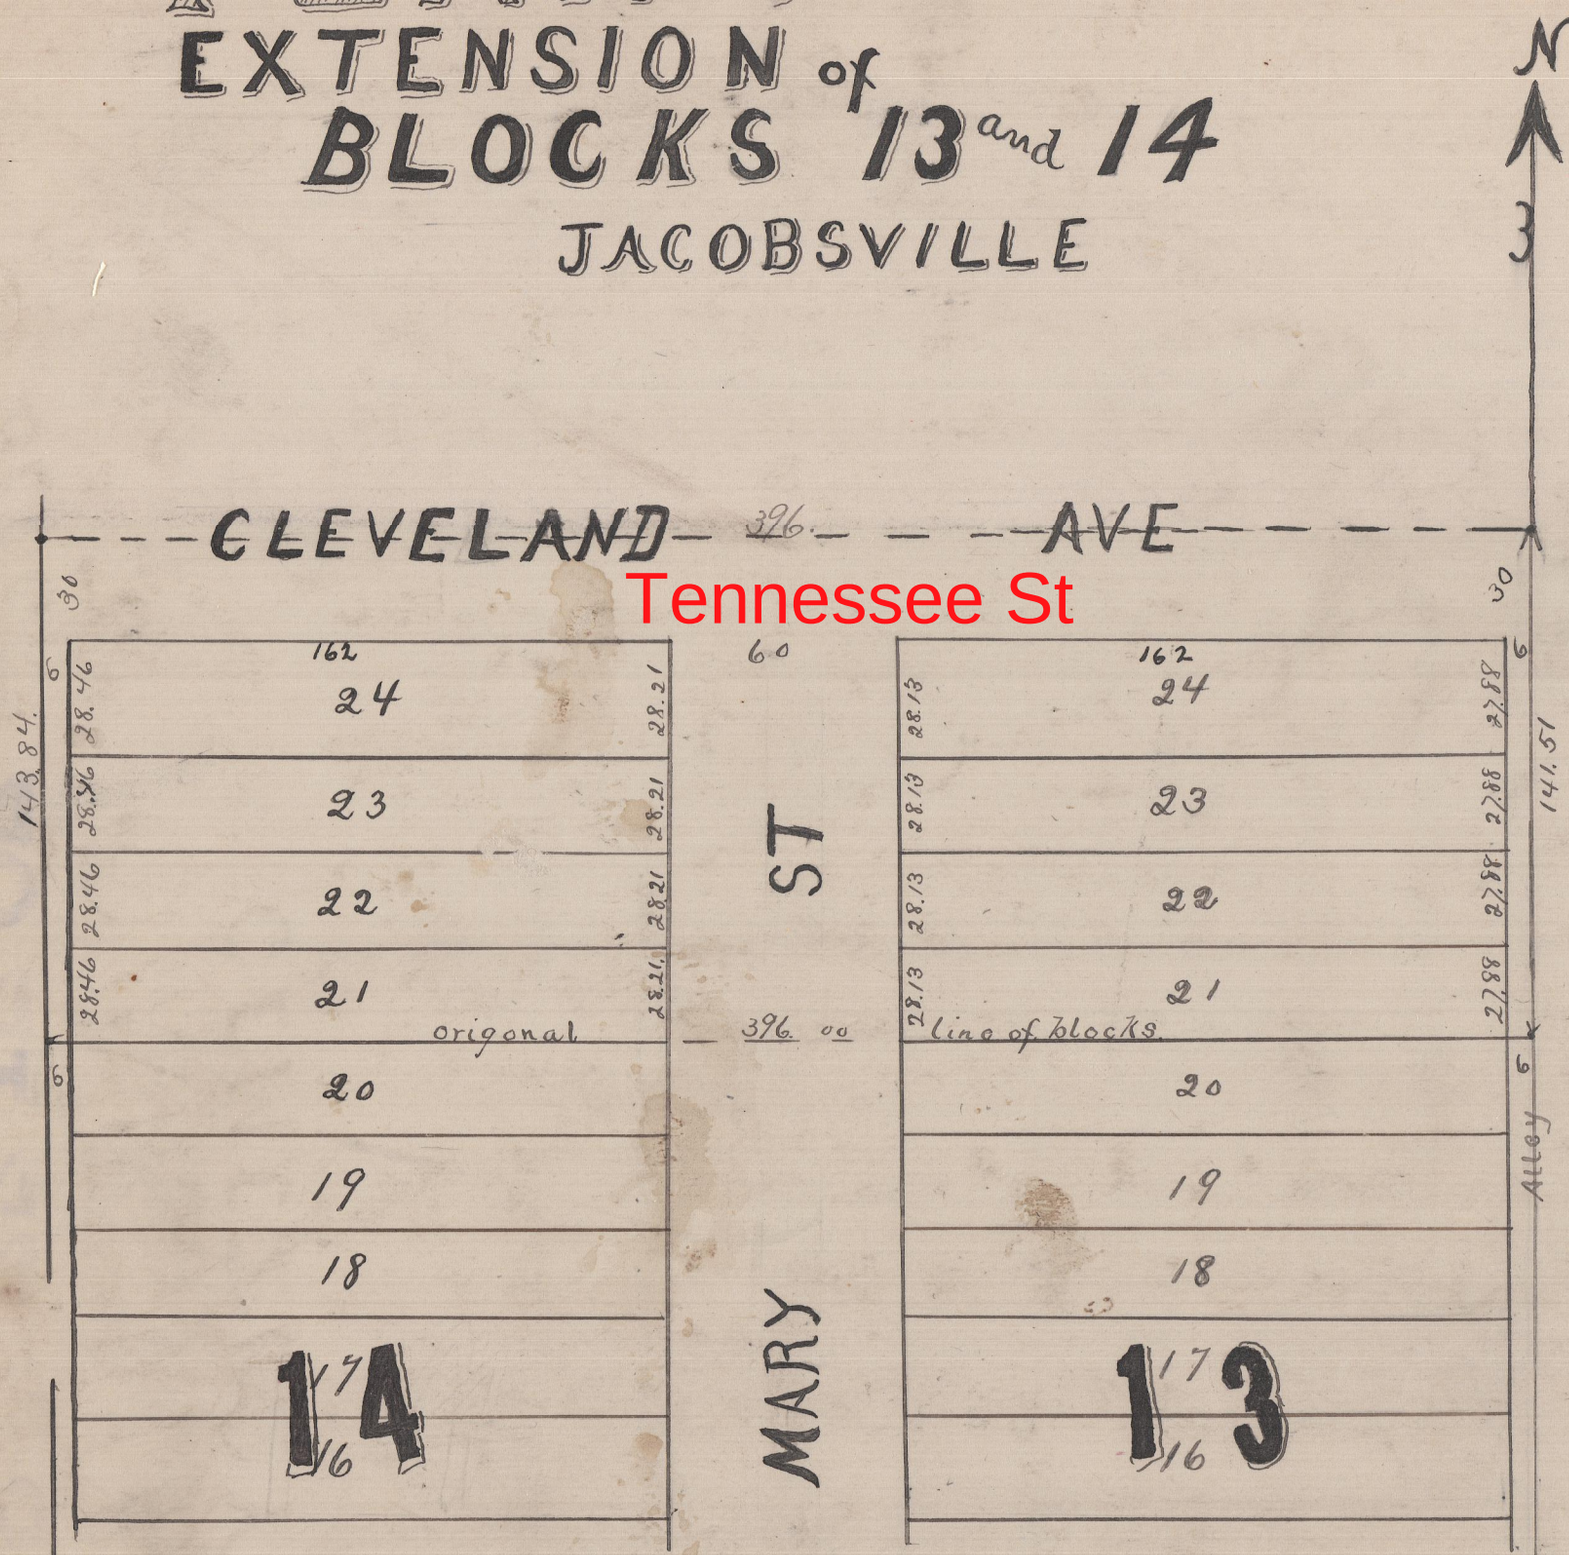

State of Indiana
Warrick County SS:

The undersigned hereby acknowledge the execution of the above plat of the extension of blocks 13 & 14 in Jacobsville in the City of Evansville Vanderburgh County State of Indiana. The size of each of the eight lots of said extension and the width of the streets and alleys thereof are indicated in fact on said plat.

In Witness Whereof We have hereunto set our hands and seals this 12 day of December 1891.

M. S. Jacobs. (Seal)
Maggie A Jacobs. (Seal)

State of Indiana
Warrick County } SS:

Personally appeared before me Geo. D Masters a Notary Public in and for said County the within named Morris S. Jacobs and Maggie A Jacobs his wife and Acknowledged the execution of the Annexed Plat. Witness my hand and Notarial seal this twelfth day of December 1891.

(LS)

Geo. D. Masters.
Notary Public

Recorded. Dec. 19th 1891
Paul. D. Kress
R.V.C