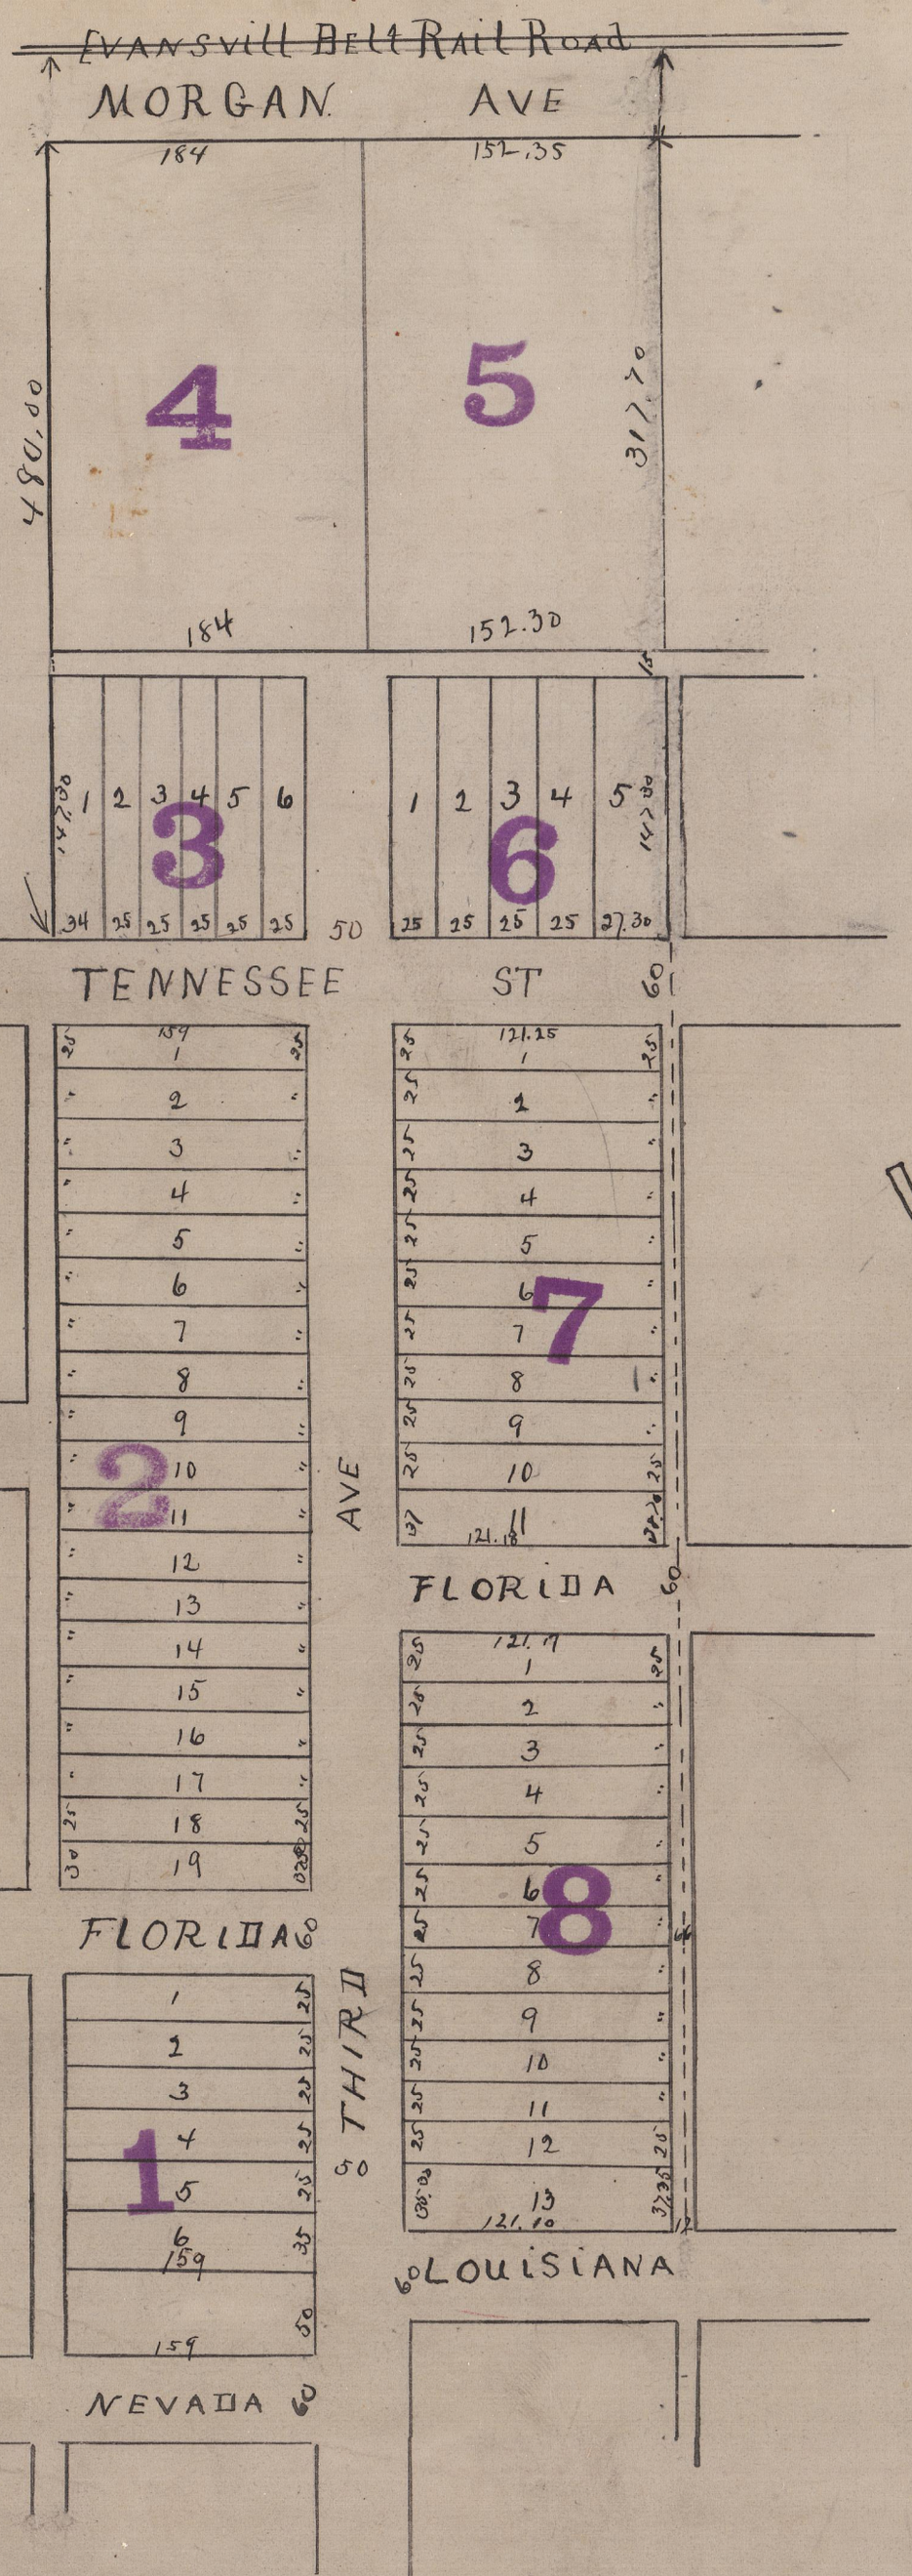



# HIGHLAND PLACE

## AN ADDITION TO THE CITY of EVANSVILLE

As laid out by the prop[illegible] part of the North West Quarter [illegible] Section nineteen Township Six South Ra[illegible] West.

Joseph M. Overell

State of Indiana
Vanderburgh County
Before me Paul Dr[illegible] Recorder for said County perso[illegible] peared Joseph M. Overell [illegible] of this above named property and [illegible] owledged the execution of this plat [illegible] day of May 189
Witness my hand a[illegible] ficial seal.

Paul Dr Kress
R.V.C

Recorded May 13th 1892.
Paul Dr Kress
R.V.C

Scale [illegible] feet per inch
Jas. D. and Miles S. Saunders.
Civil Engineers and Surveyors.
Evansville, Ind.