BEDFORD PARK

Laid off into lots, streets and alleys as shown by this plat on part of the North east Quarter of the North east Quarter of section thirty two township six south Range ten west.
By the Union Investment Company of Indiana whose property is more particularly described as follows, being Lots number seven (7) and eight (8) as they appear on the plat of the Subdivision of the lands of the heirs of Horace Dunham being described by meets and bounds and recorded in order book F page 518 of the records of Vanderburgh Circuit Court
The streets and alleys are hereby dedicated to the public all dimentions are given in feet and decimals this subdivision to be known in future conveyances as Bedford Park.
In Witness Whereof said Company has hereunto set its hand and seal this 13th day of April 1892.

Union Investment Company.

James. H Rice
President.

Attest
E. L Cothrell
Secretary

L S

Plat Book D Pg 382

382

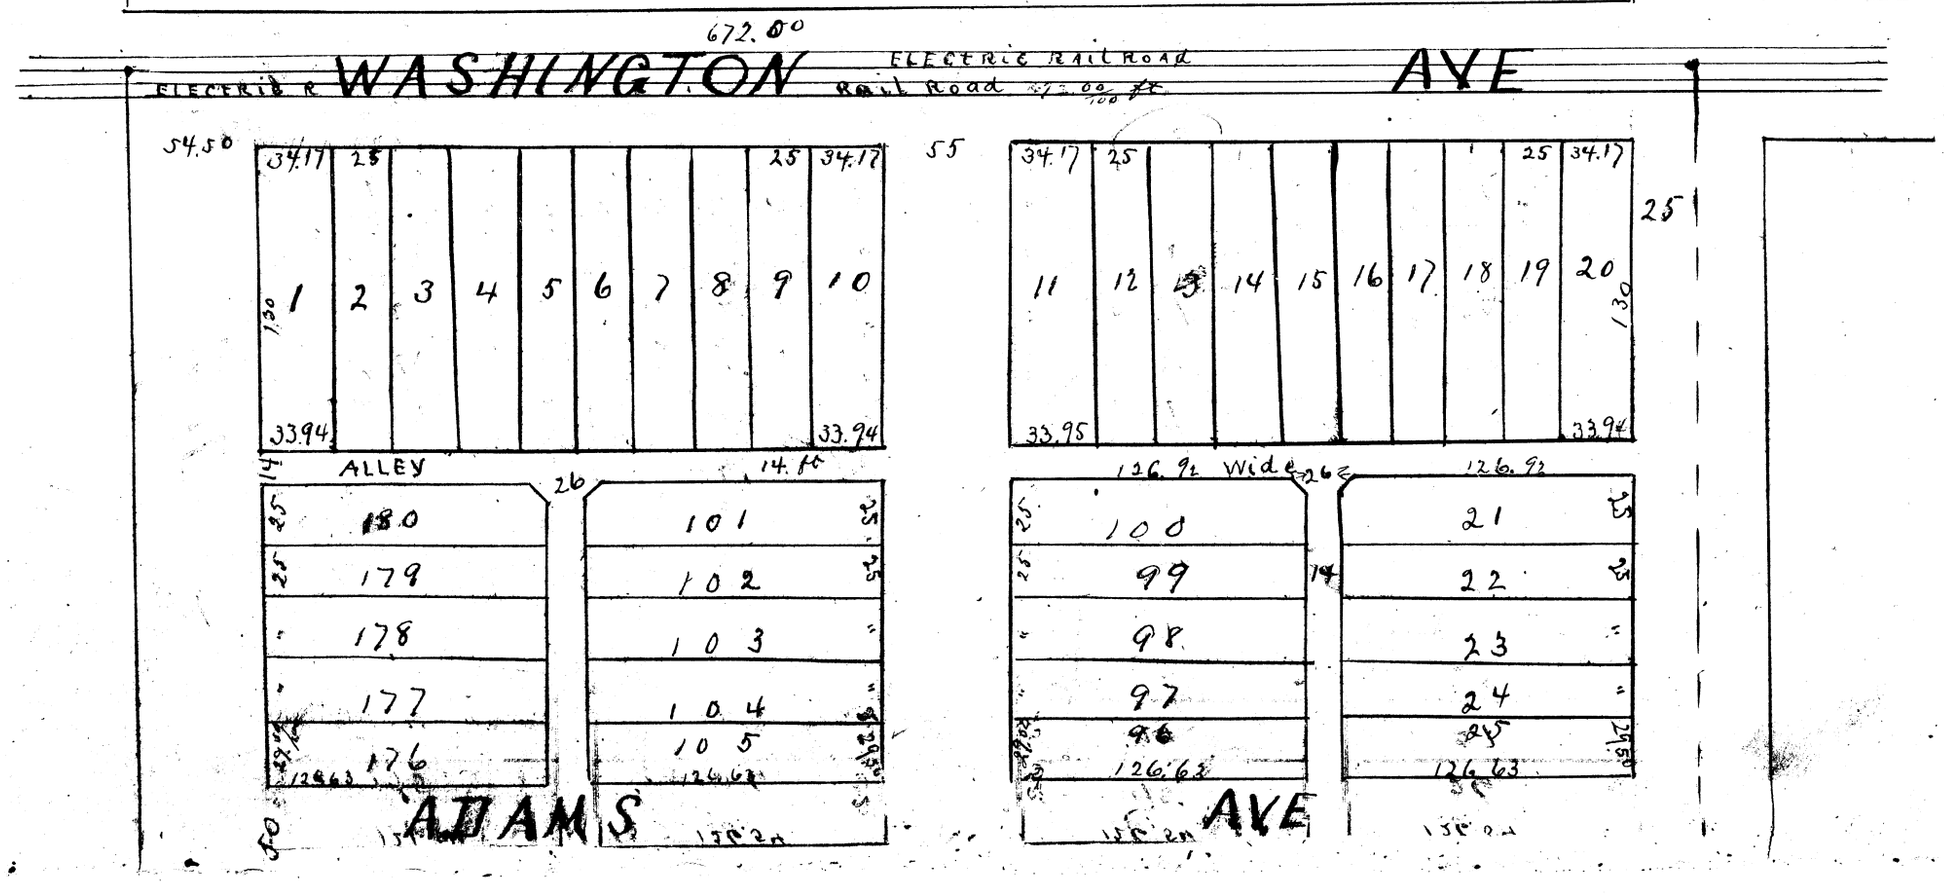

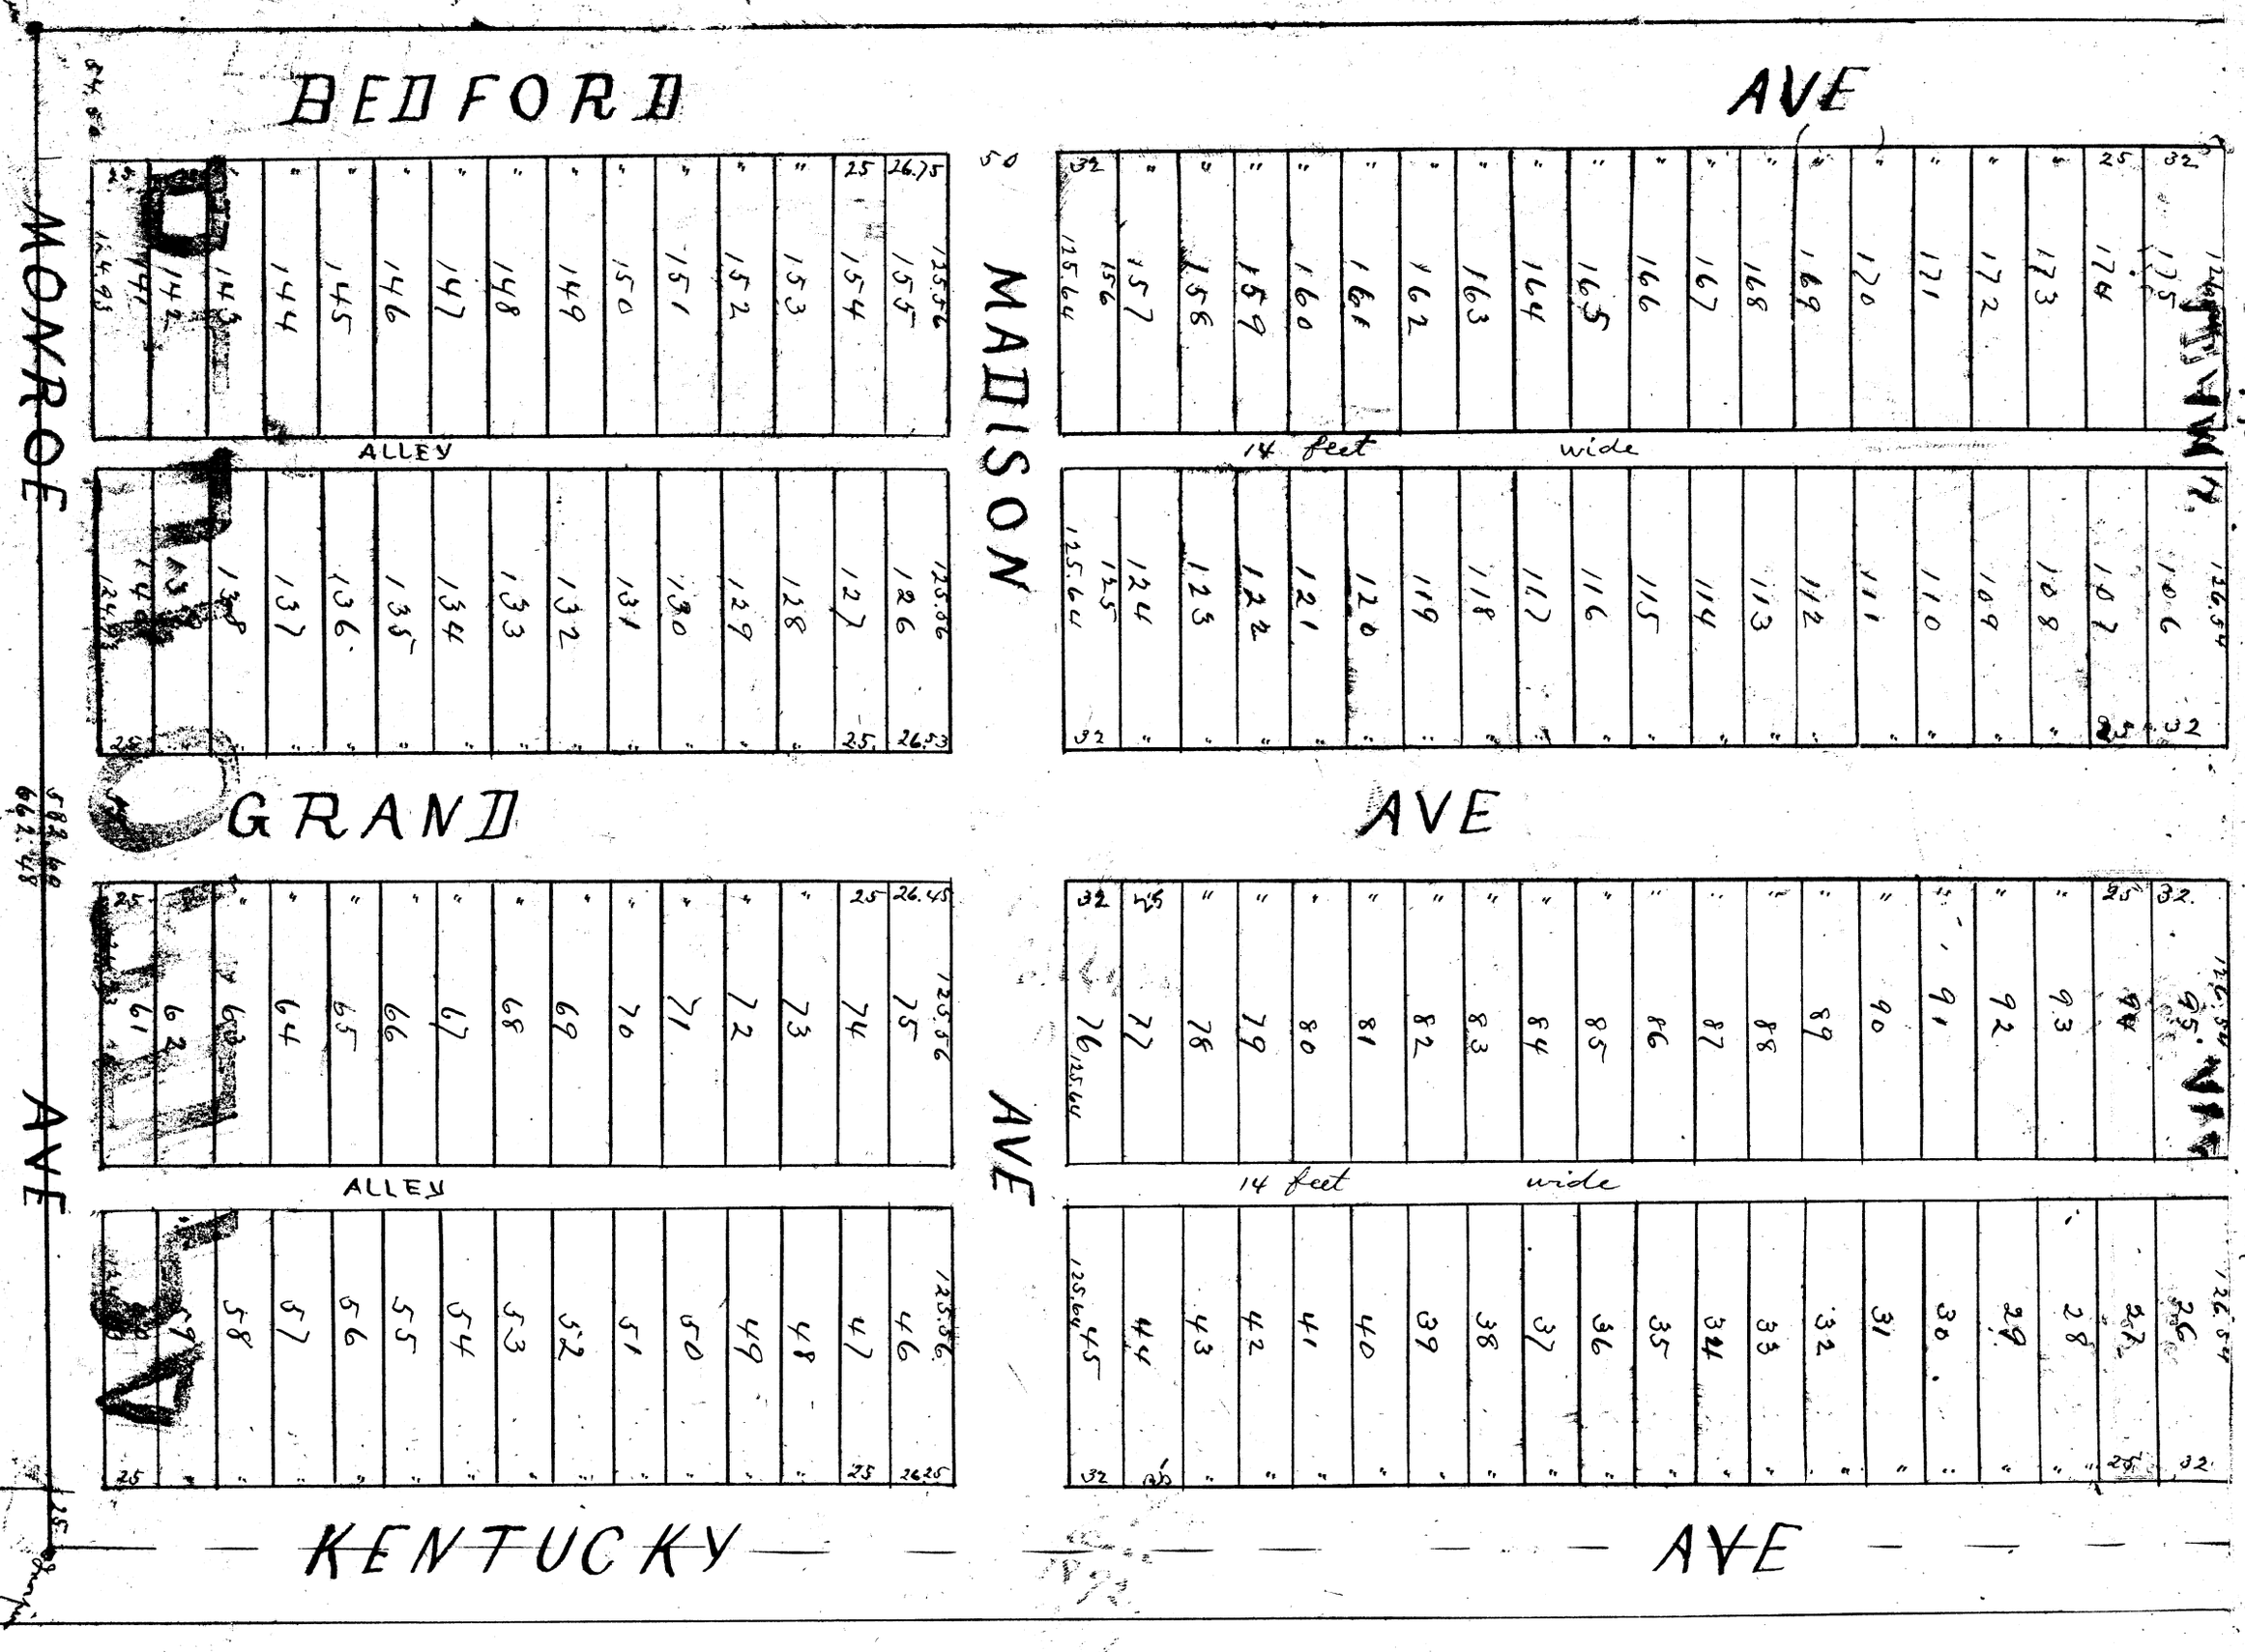

STATE OF INDIANA
MARION COUNTY SS.

Before the undersigned a Notary Public in and for said County and state came the Union Investment Company by James H. Rice President and E. L. Cothrell Secretary and acknowledged the execution of the foregoing plat of Bedford Park to be the Voluntary act and deed of said Company.
Witness my hand and Notarial seal this 13th day of April 1892.

Alexander C. Ayres
Notary Public

Recorded May 7th 1892.
Paul De Kress
R.V.C

Plat Book D pg 383