PLAT OF CHERRY STREET ADDITION
TO THE CITY OF EVANSVILLE

As laid out by Thos E Garvin proprietor thereof
On part of the South East part of the North West Quarter of Sec. 29 Town 6. Range 10. West.
Described and bounded as follows to-wit Commencing at the South east corner of Tenth and Cherry St. and extending thence North East Wardly along Cherry st. 487 feet to Dalzell Place. thence right angles with Cherry st 110 45/100 feet thence West 20 9/10 feet thence South 432 52/100 feet to Canal st thence South West wardly along Canal st 230 7/10 feet to Tenth st. thence along 10th st 459 50/100 ft to the place of beginning.

Thomas E Garvin

State of Ind
Vanderburgh County } SS

Before me Paul De Kress Recorder in and for said said County personally appeard Thos E. Garvin and acknowledged the execution of this Plat Witness my hand and seal this 14th day of May 1892.

Paul De Kress
R.V.C

Recorded. May 14th 1892.
Paul De Kress
R.V.C

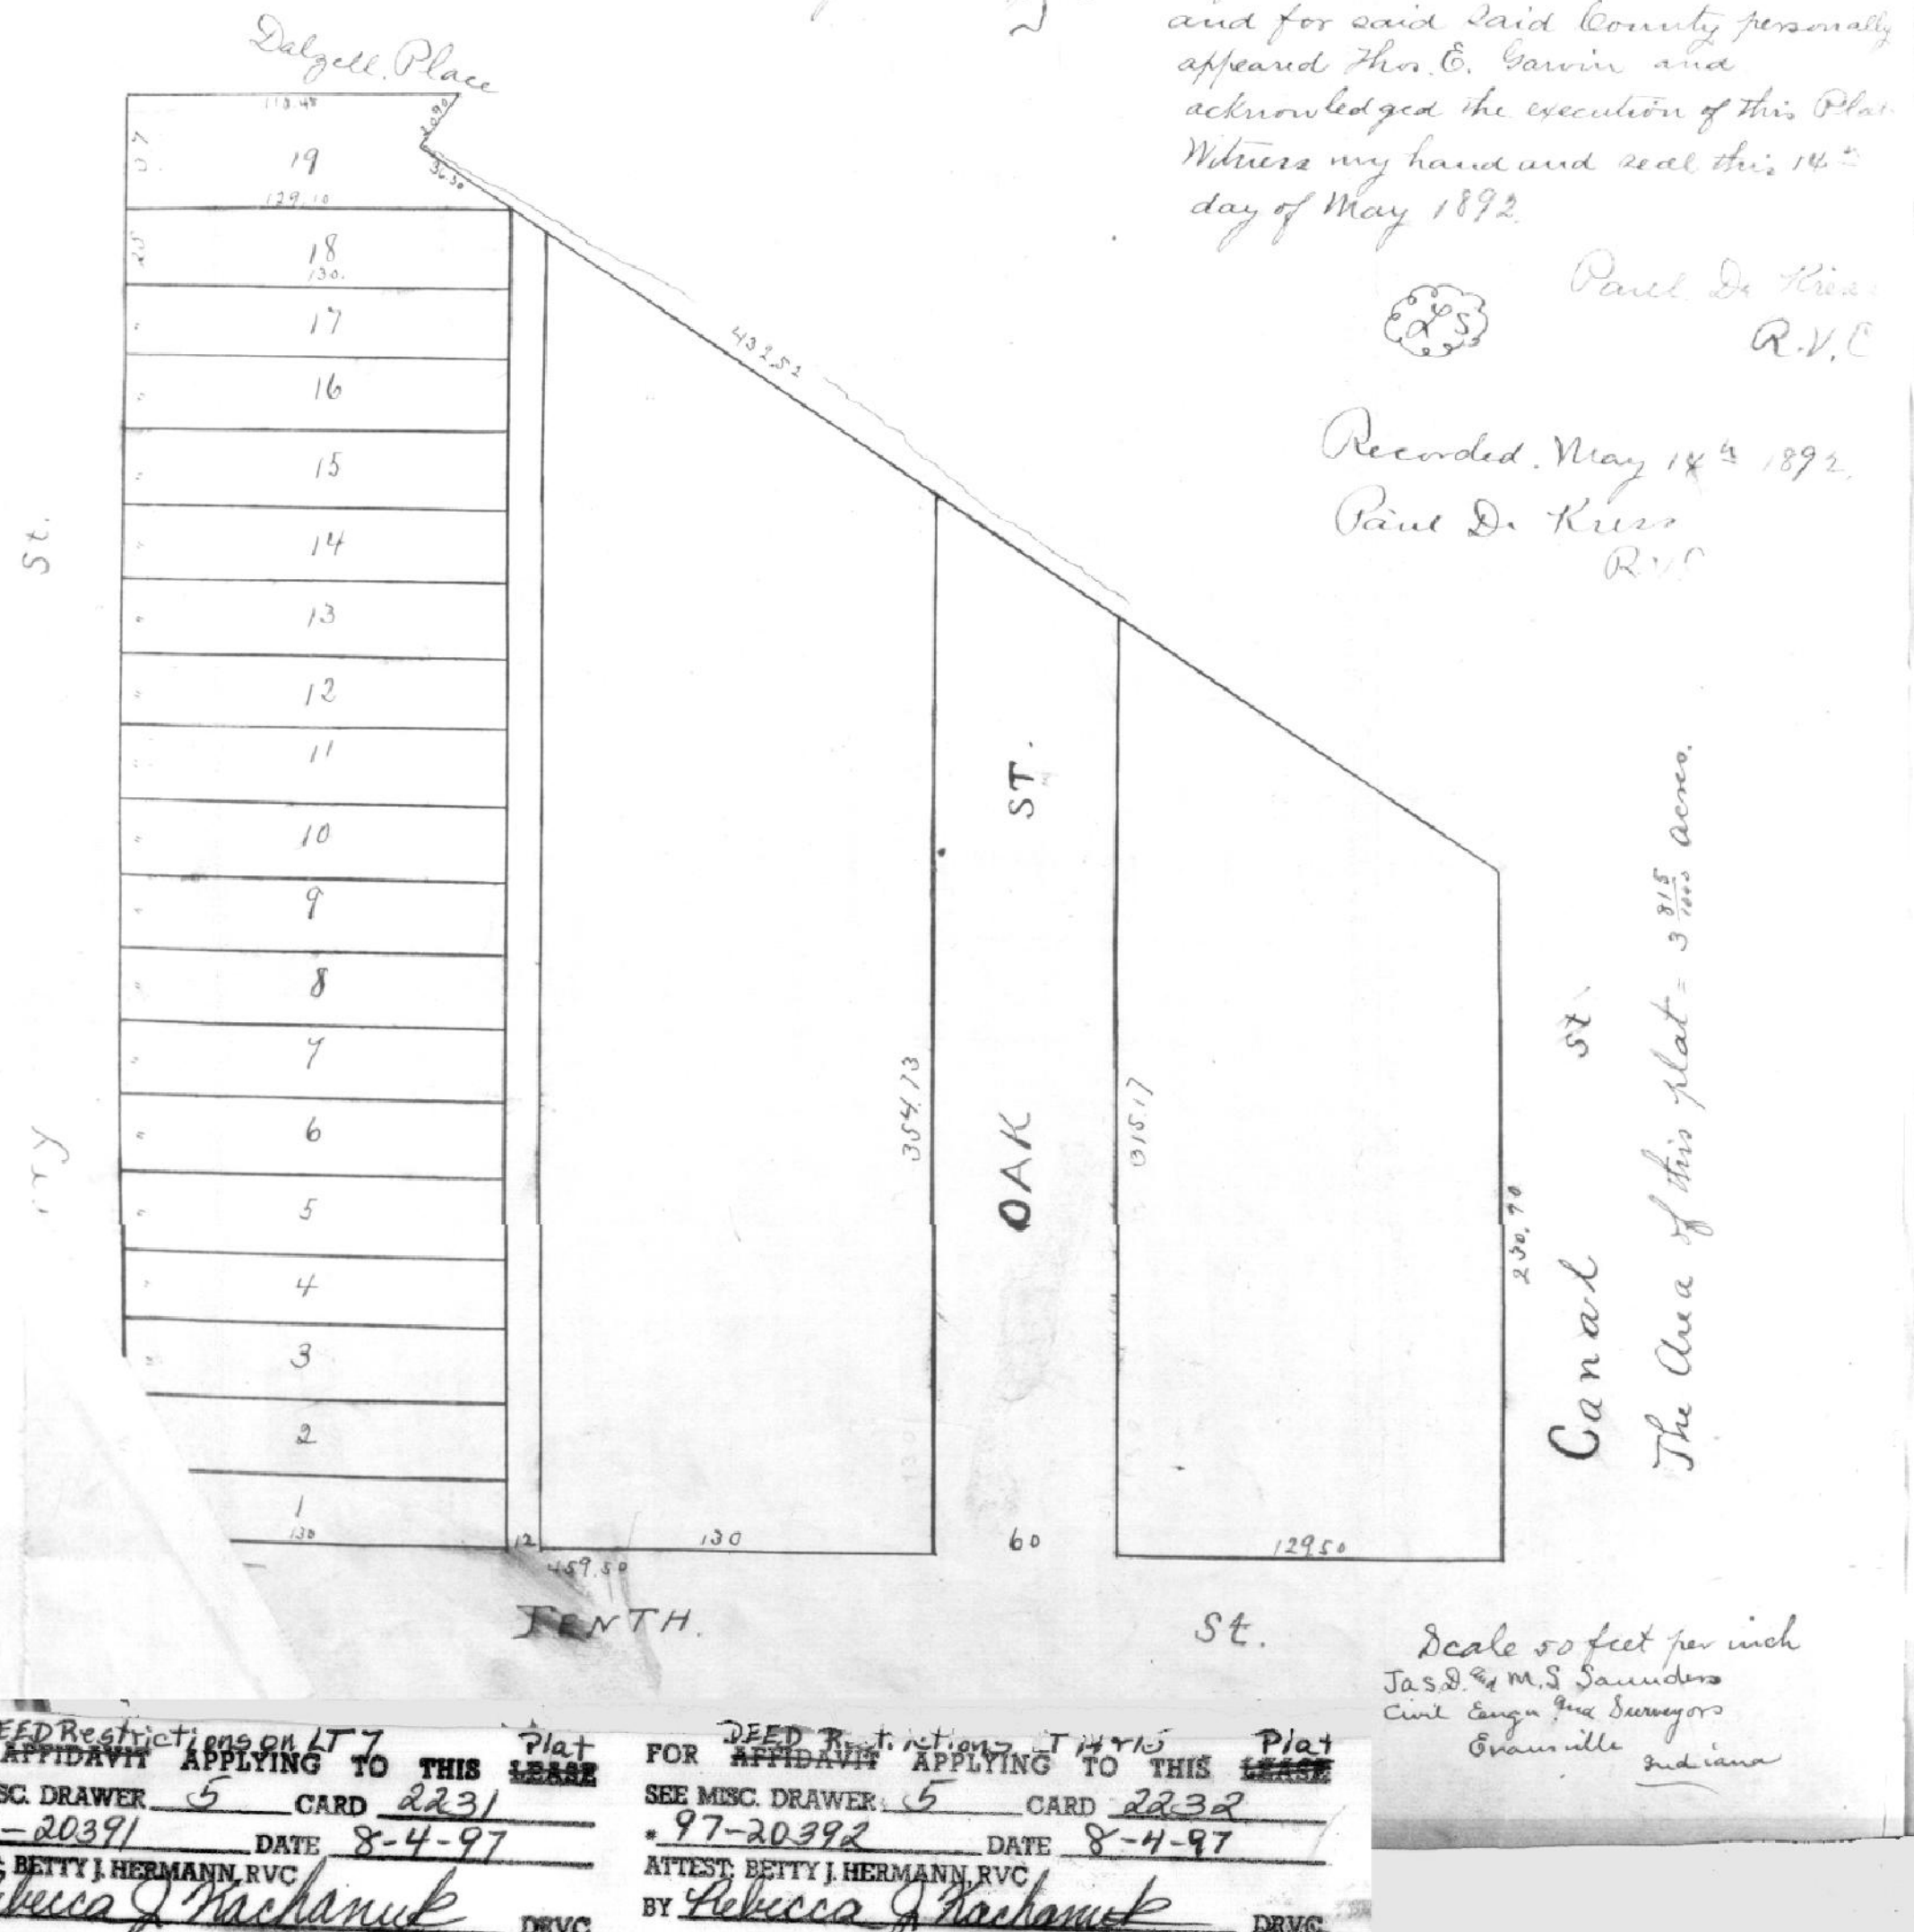

Scale 50 feet per inch
Jas. D. and M. S. Saunders
Civil Engrs and Surveyors
Evansville Indiana

FOR ~~AFFIDAVIT~~ DEED Restrictions on LT 7 APPLYING TO THIS ~~LEASE~~ Plat
SEE MISC. DRAWER 5 CARD 2231
*97-20391 DATE 8-4-97
ATTEST: BETTY J. HERMANN, RVC
BY Rebecca J Rachanuk DRVC

FOR ~~AFFIDAVIT~~ DEED Restrictions LT 14 & 15 APPLYING TO THIS ~~LEASE~~ Plat
SEE MISC. DRAWER 5 CARD 2232
*97-20392 DATE 8-4-97
ATTEST: BETTY J. HERMANN, RVC
BY Rebecca J Rachanuk DRVC