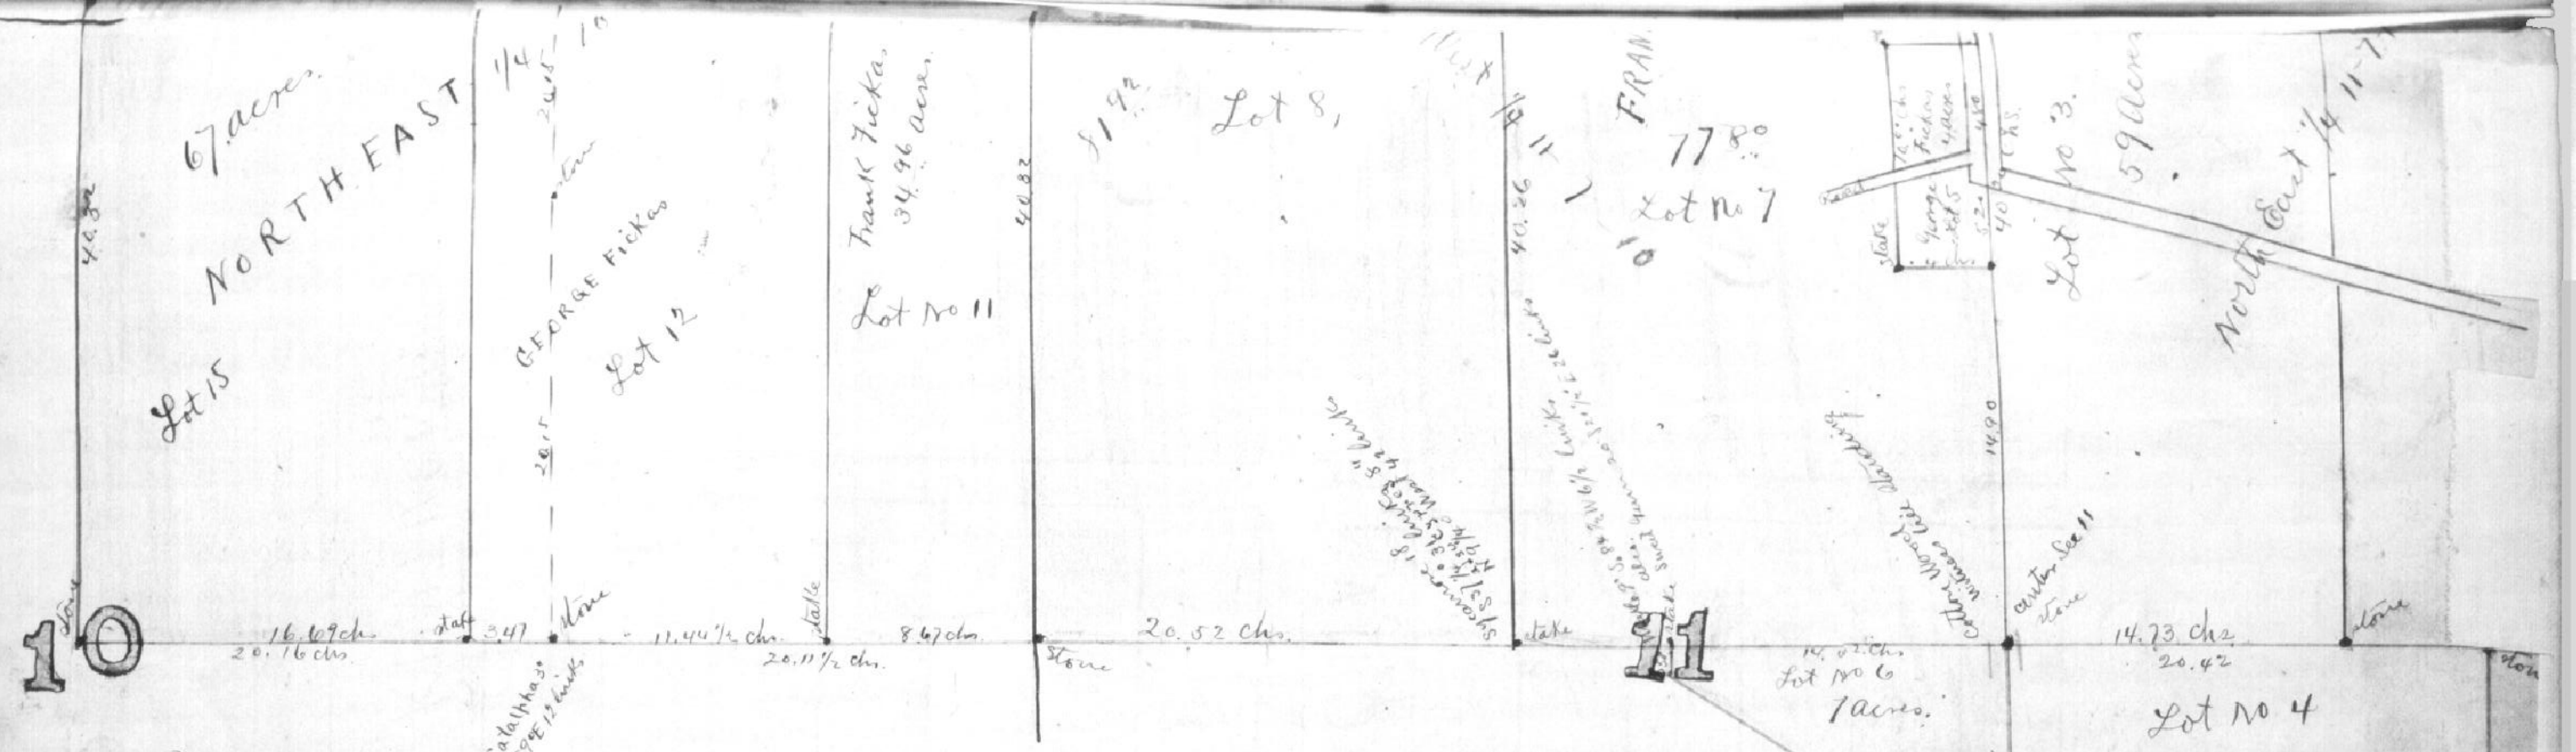

Plat of Fickas Subdivision of the Estate of Humphrey Fickas deceased
Situate in Section 2. 3. 10 and 11. in Townships Seven South Range ten West.
as subdivided by the proprietors thereof.

Witness James T Walker. Sarah Margaret her x mark Fickas
Frank Fickas
George Fickas
William Fickas

State of Indiana
Vanderburgh County SS:
Before me Paul De Kress Recorder in and for said
County personally appeared William Fickas George Fickas
Frank Fickas and Sarah Margaret Fickas and acknowledged
the execution of this Plat.
Witness my hand and official seal this 31 day of March 1893.

(LS) Paul De Kress
R.V.C

Recorded 31st day of March 1893.
Paul De Kress R.V.C

410

For easement Applying to Lot Pt 13 card 499
See Deed Drawer 9

For easement Applying to Lot Pt 2-7-10 pt 11-7-10
See Deed Drawer 9 card 7567

For easement Applying to Lot Pt 7 + Pt 7 + 9 + Pt 5 w 4 2-7-10
See Deed Drawer 11 card 1455