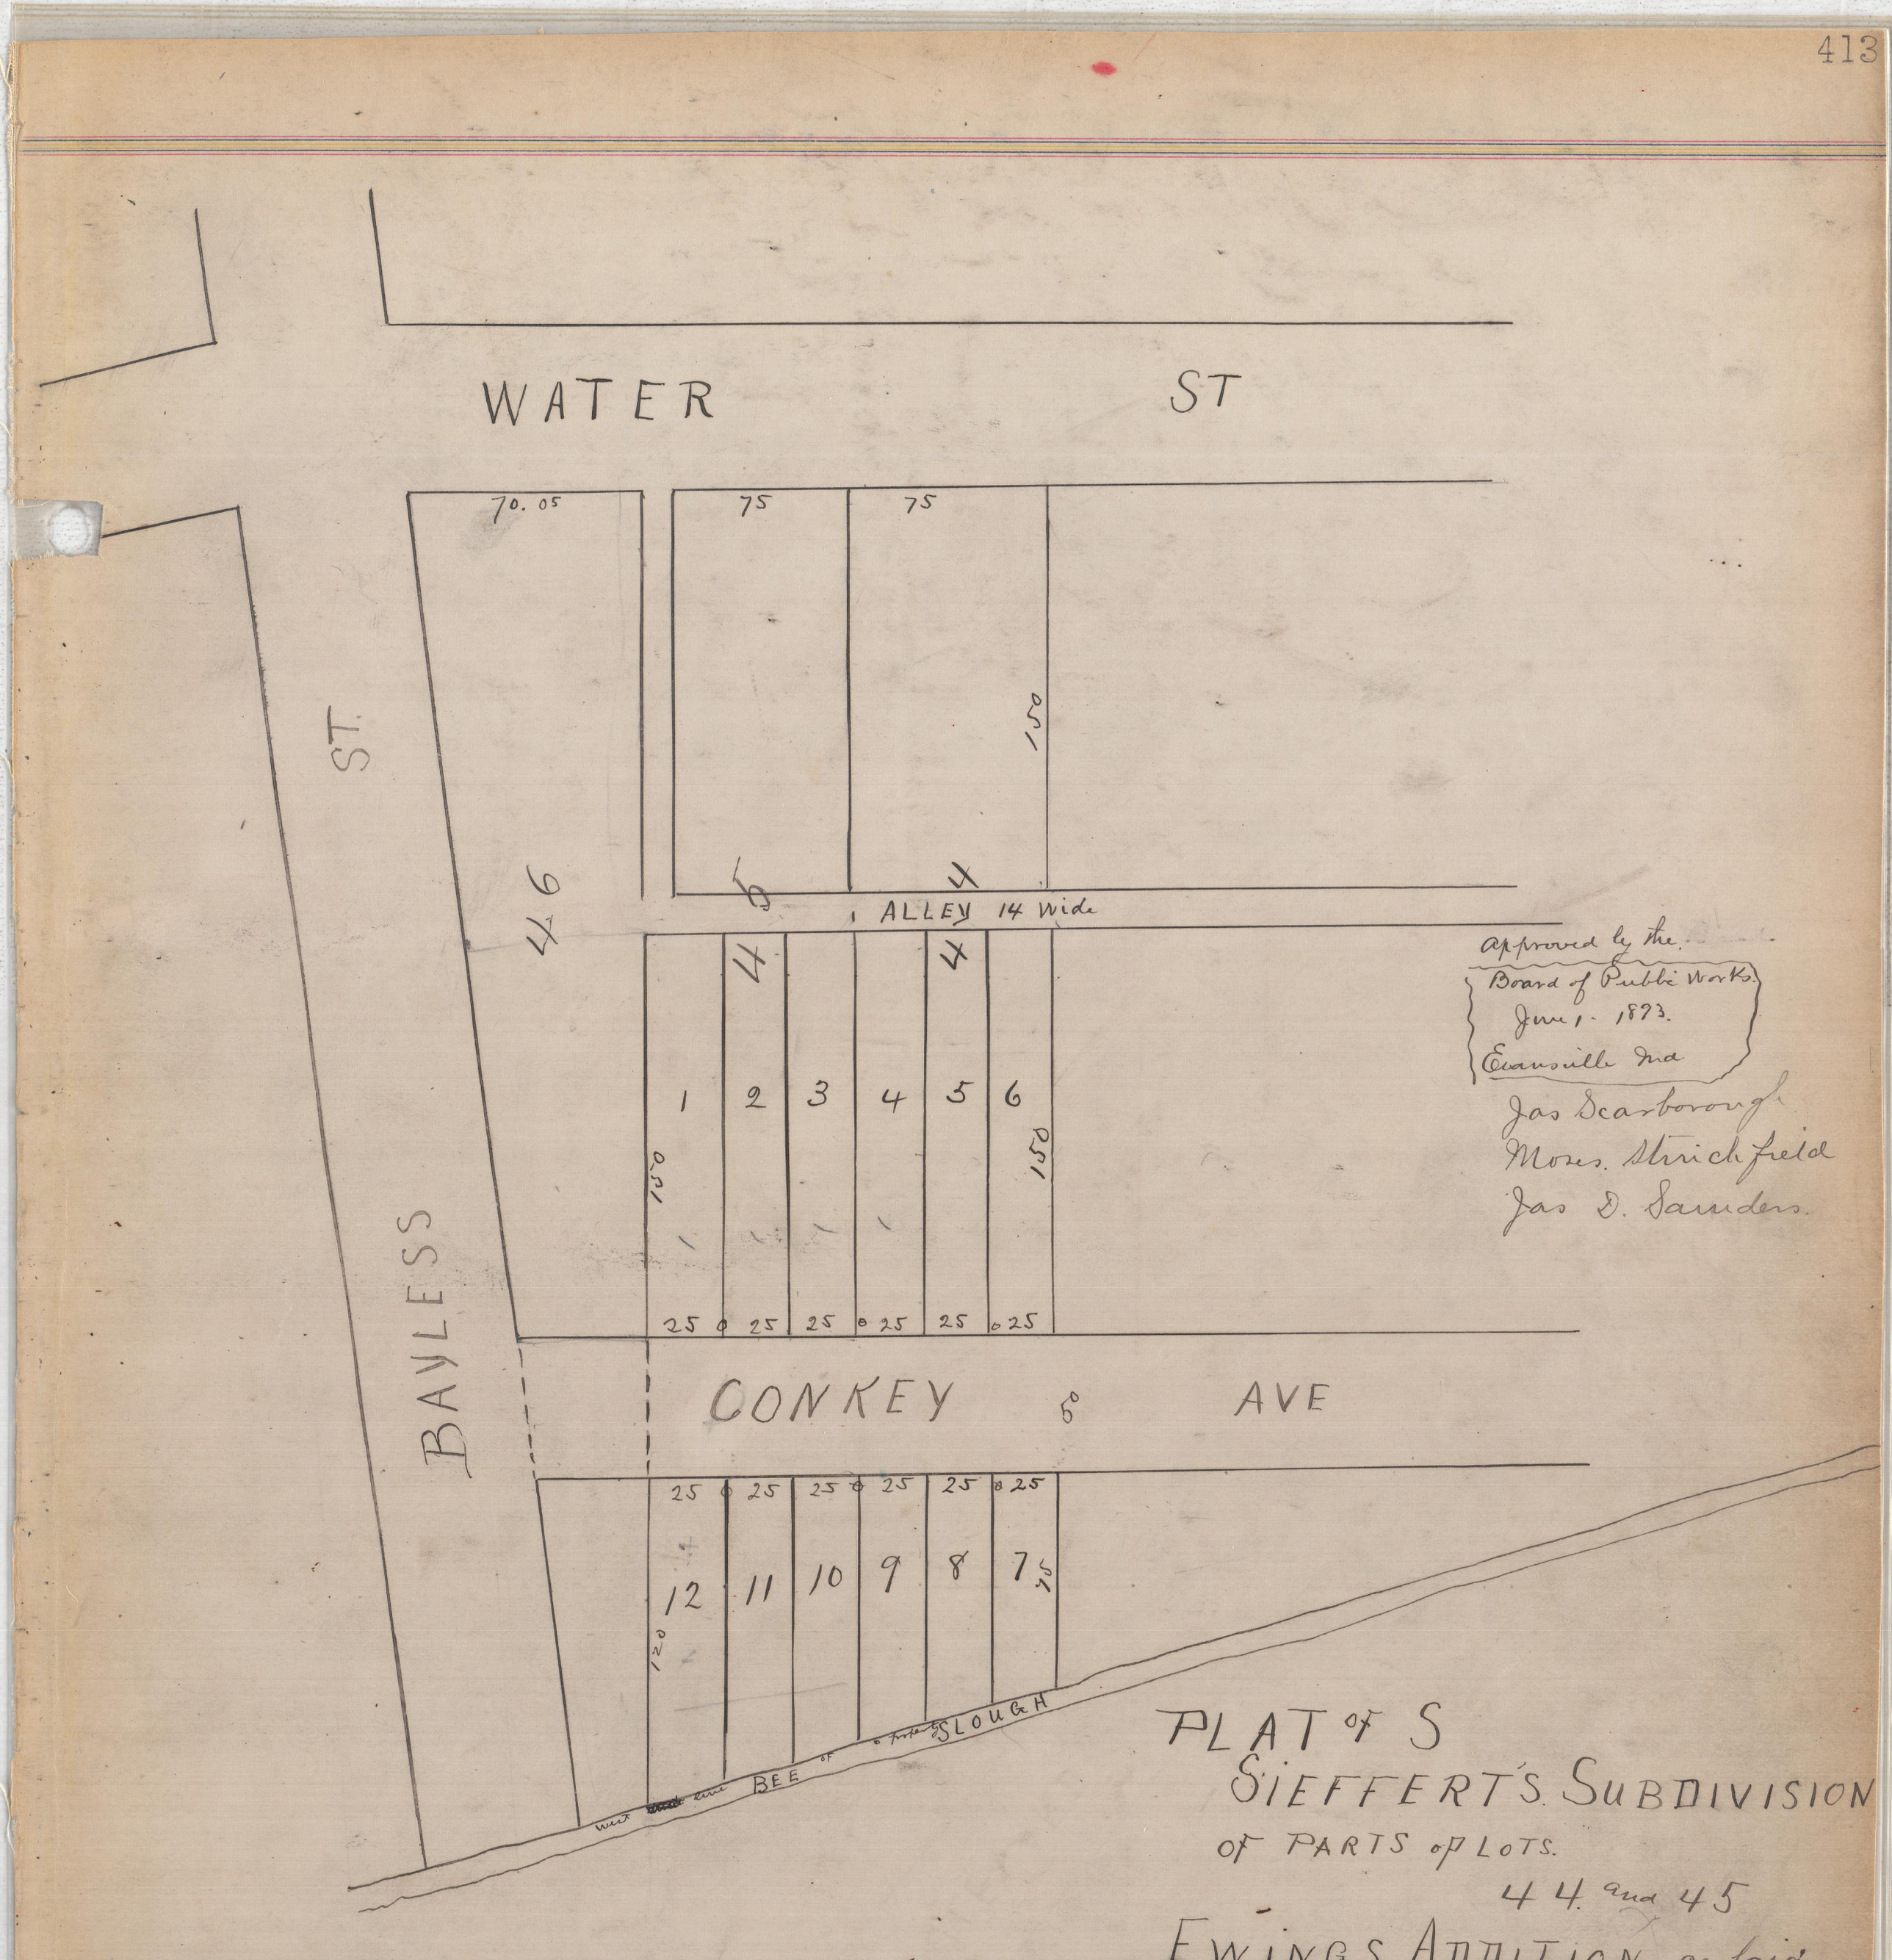

approved by the
Board of Public Works.
June 1. 1893.
Evansville Ind

Jas Scarborough
Moses. Strichfield
Jas D. Saunders.

PLAT of S
SIEFFERT'S SUBDIVISION
OF PARTS of LOTS.
44 and 45
EWINGS ADDITION as laid
by. Cassie Sieffert proprietor thereof

Cassie Sieffert.

State of Indiana Vanderburgh County. ss.
Before me W. S Hurst a Notary Public in and for said
County this 7th day of June 1893. personally appeared the
within named Cassie Sieffert and acknowledged the execution
of the foregoing Plat.

Witness my hand and official seal. or Notarial seal.

L S

Wesley S. Hurst
Notary Public

Recorded June. 7th 1893.
Paul De Krieg R C