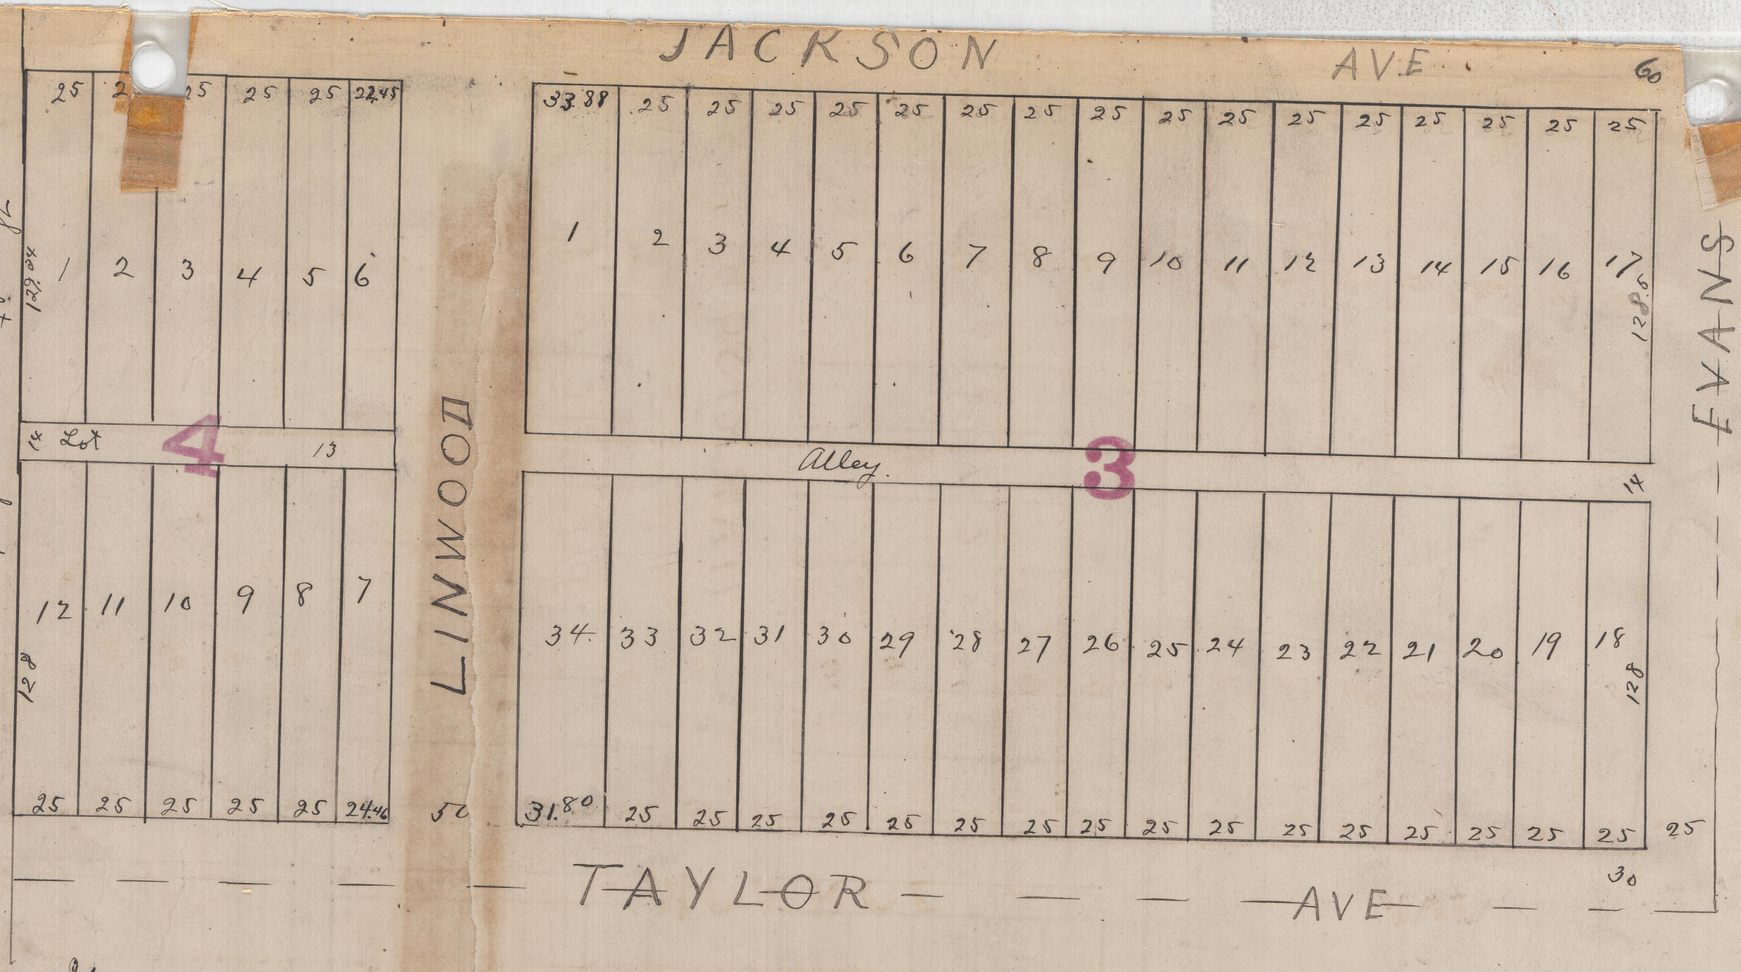

The alterations in the dimensions of Lots 1 & 34. Block 2. Lots 1 & 34 Block 3 Lots 6 & 7. Block 1. Lots 6 & 7. Block 4 are made with the consent of the Board of Public Works. June 28. 1893.

James Scarborough
Moses Stinchfield
Jas. D. Saunders

State of Indiana Vanderburgh Co. ss.
Before me the Undersigned Recorder in and for said County this 15 day of June 1893 personally appeared the South Park land Company by Jos. M. Overell its Vice President and Henry Strohm its secty and treas. and acknowledged the execution of the annexed Plat
Witness my hand and official seal.

(L S)

Paul De Kress
R.V.C
By J. F. Boyle Deptg

Recorded June 15 1893.
Paul De Kress R.V.C

Approved by the
Board of Public works.
June 15. 1893
Evansville Ind

Jas Scarborough
Moses Stinchfield
Jas. D. Saunders.