
Approved by the
Board of Public Works
July 29 1893
Evansville Ind.
Jas Scarborough
Moses Stuchfield
Jas. D. Saunders

Plat of BEIDELMAN'S
SUBDIVISION of LOT-29- COLUMBIA ADDITION

as laid out by the proprietor thereof on the South-east Quarter of Section 29 Town 6S. Range 10 West.
Names of Streets and Numbers of lots also Sizes of Lots and Widths of Streets and Alleys as shown on plat below

Thomas N. Beidelman

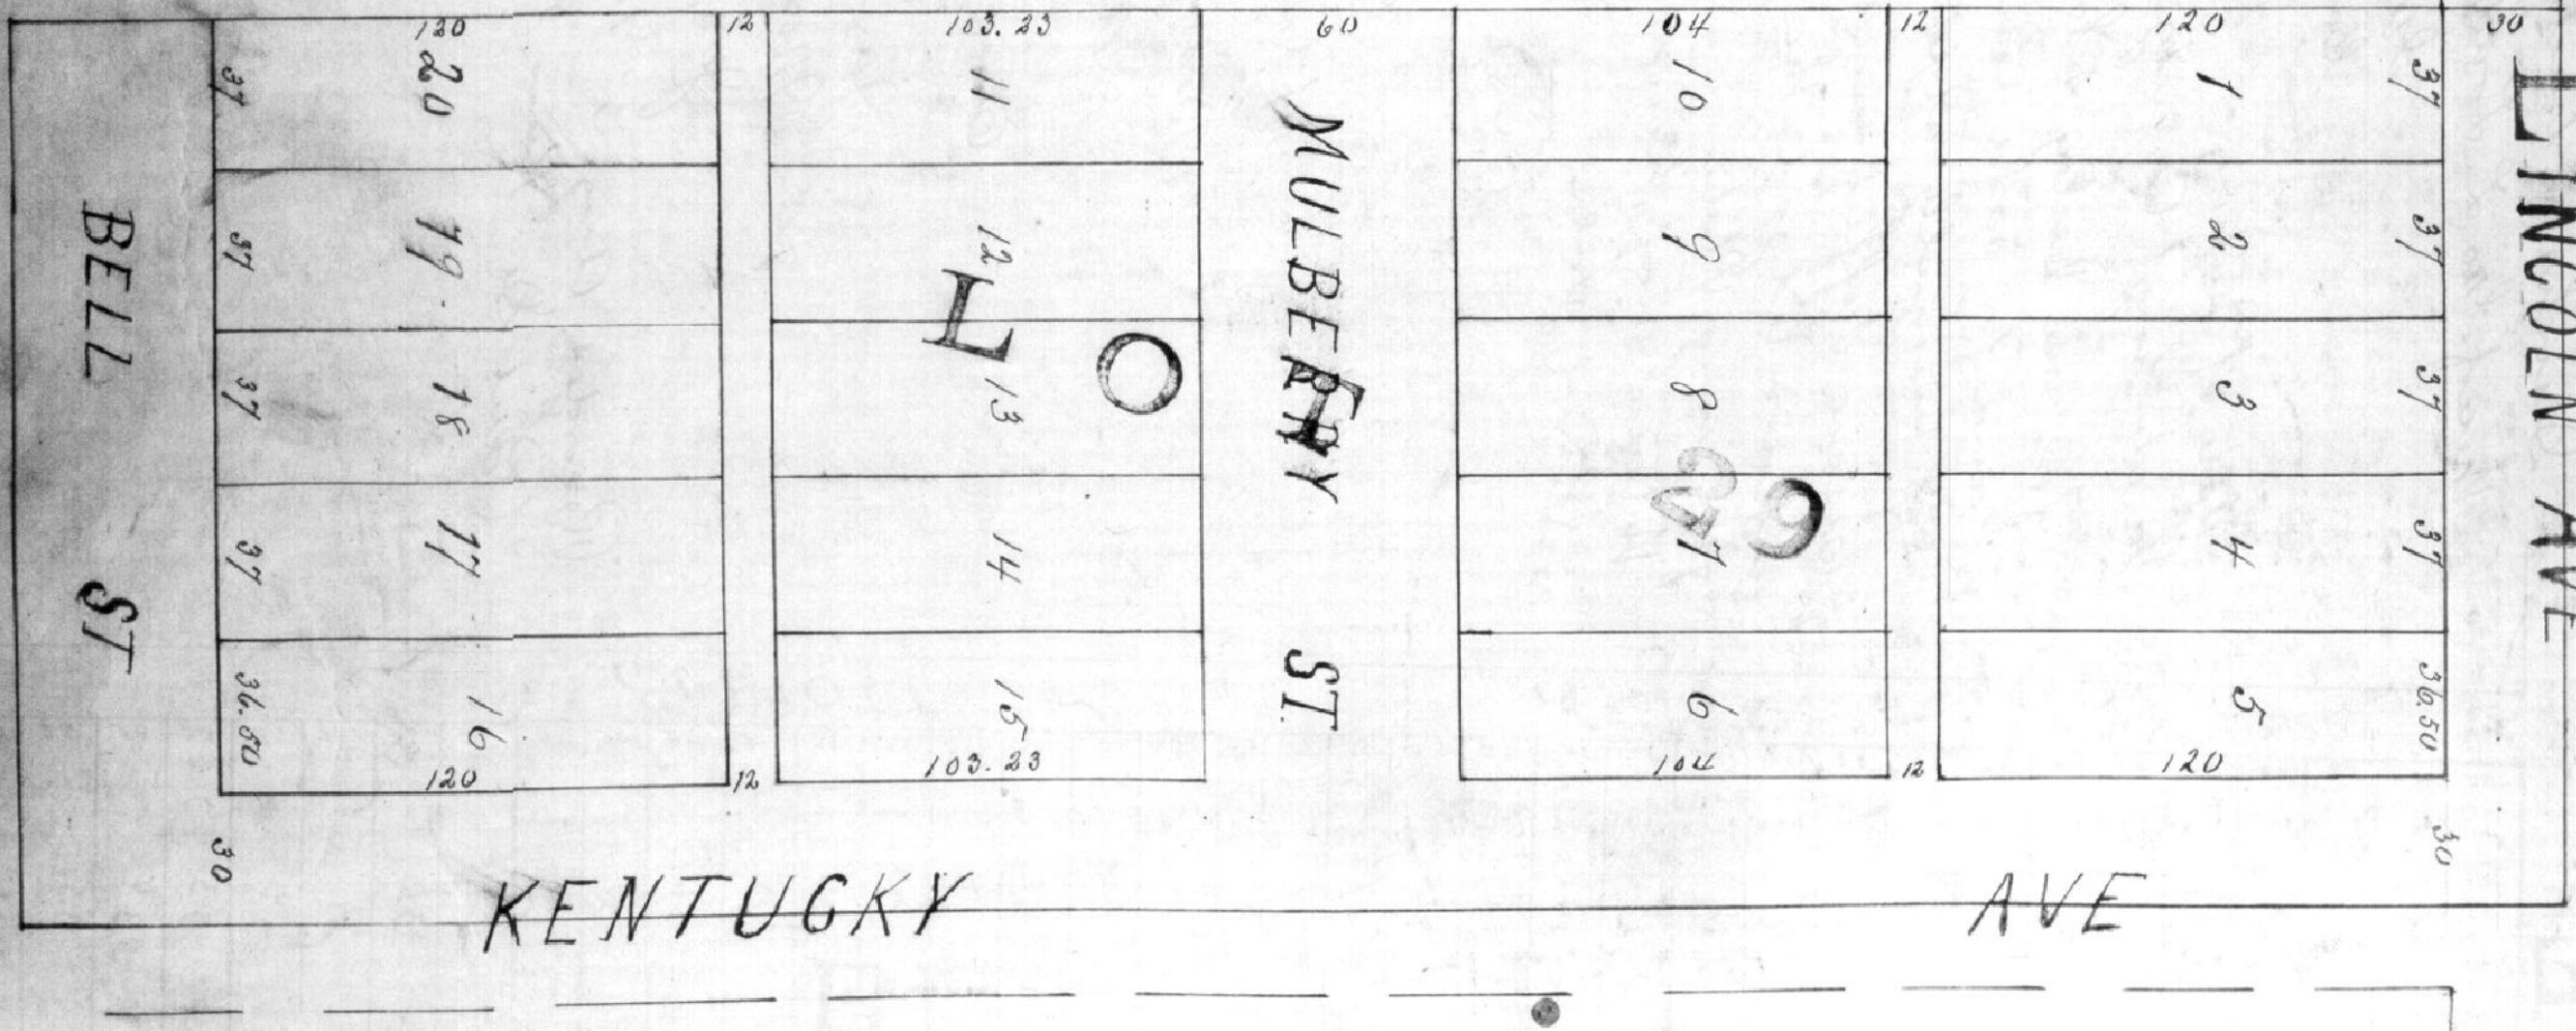

State of Indiana Vanderburgh County ss:
Before me, the undersigned, Recorder in and for said County. this 12th day of October 1893, personally appeared Thomas N. Beidelman and acknowledged the execution of the annexed Plat. Witness my hand and official seal.

Paul DeKress Recd
by J. H. Boyle dep

Recorded Oct. 12th 1893.
Paul DeKress. R.V.C

436