GOODGES

Resubdivision of

Lots 22. to 27 inclusive of

Bucholzers Extension

as laid out by the proprietor thereof on part of the South East quarter of Section 20. Township 6 south Range 10. West.

George W. Goodge.

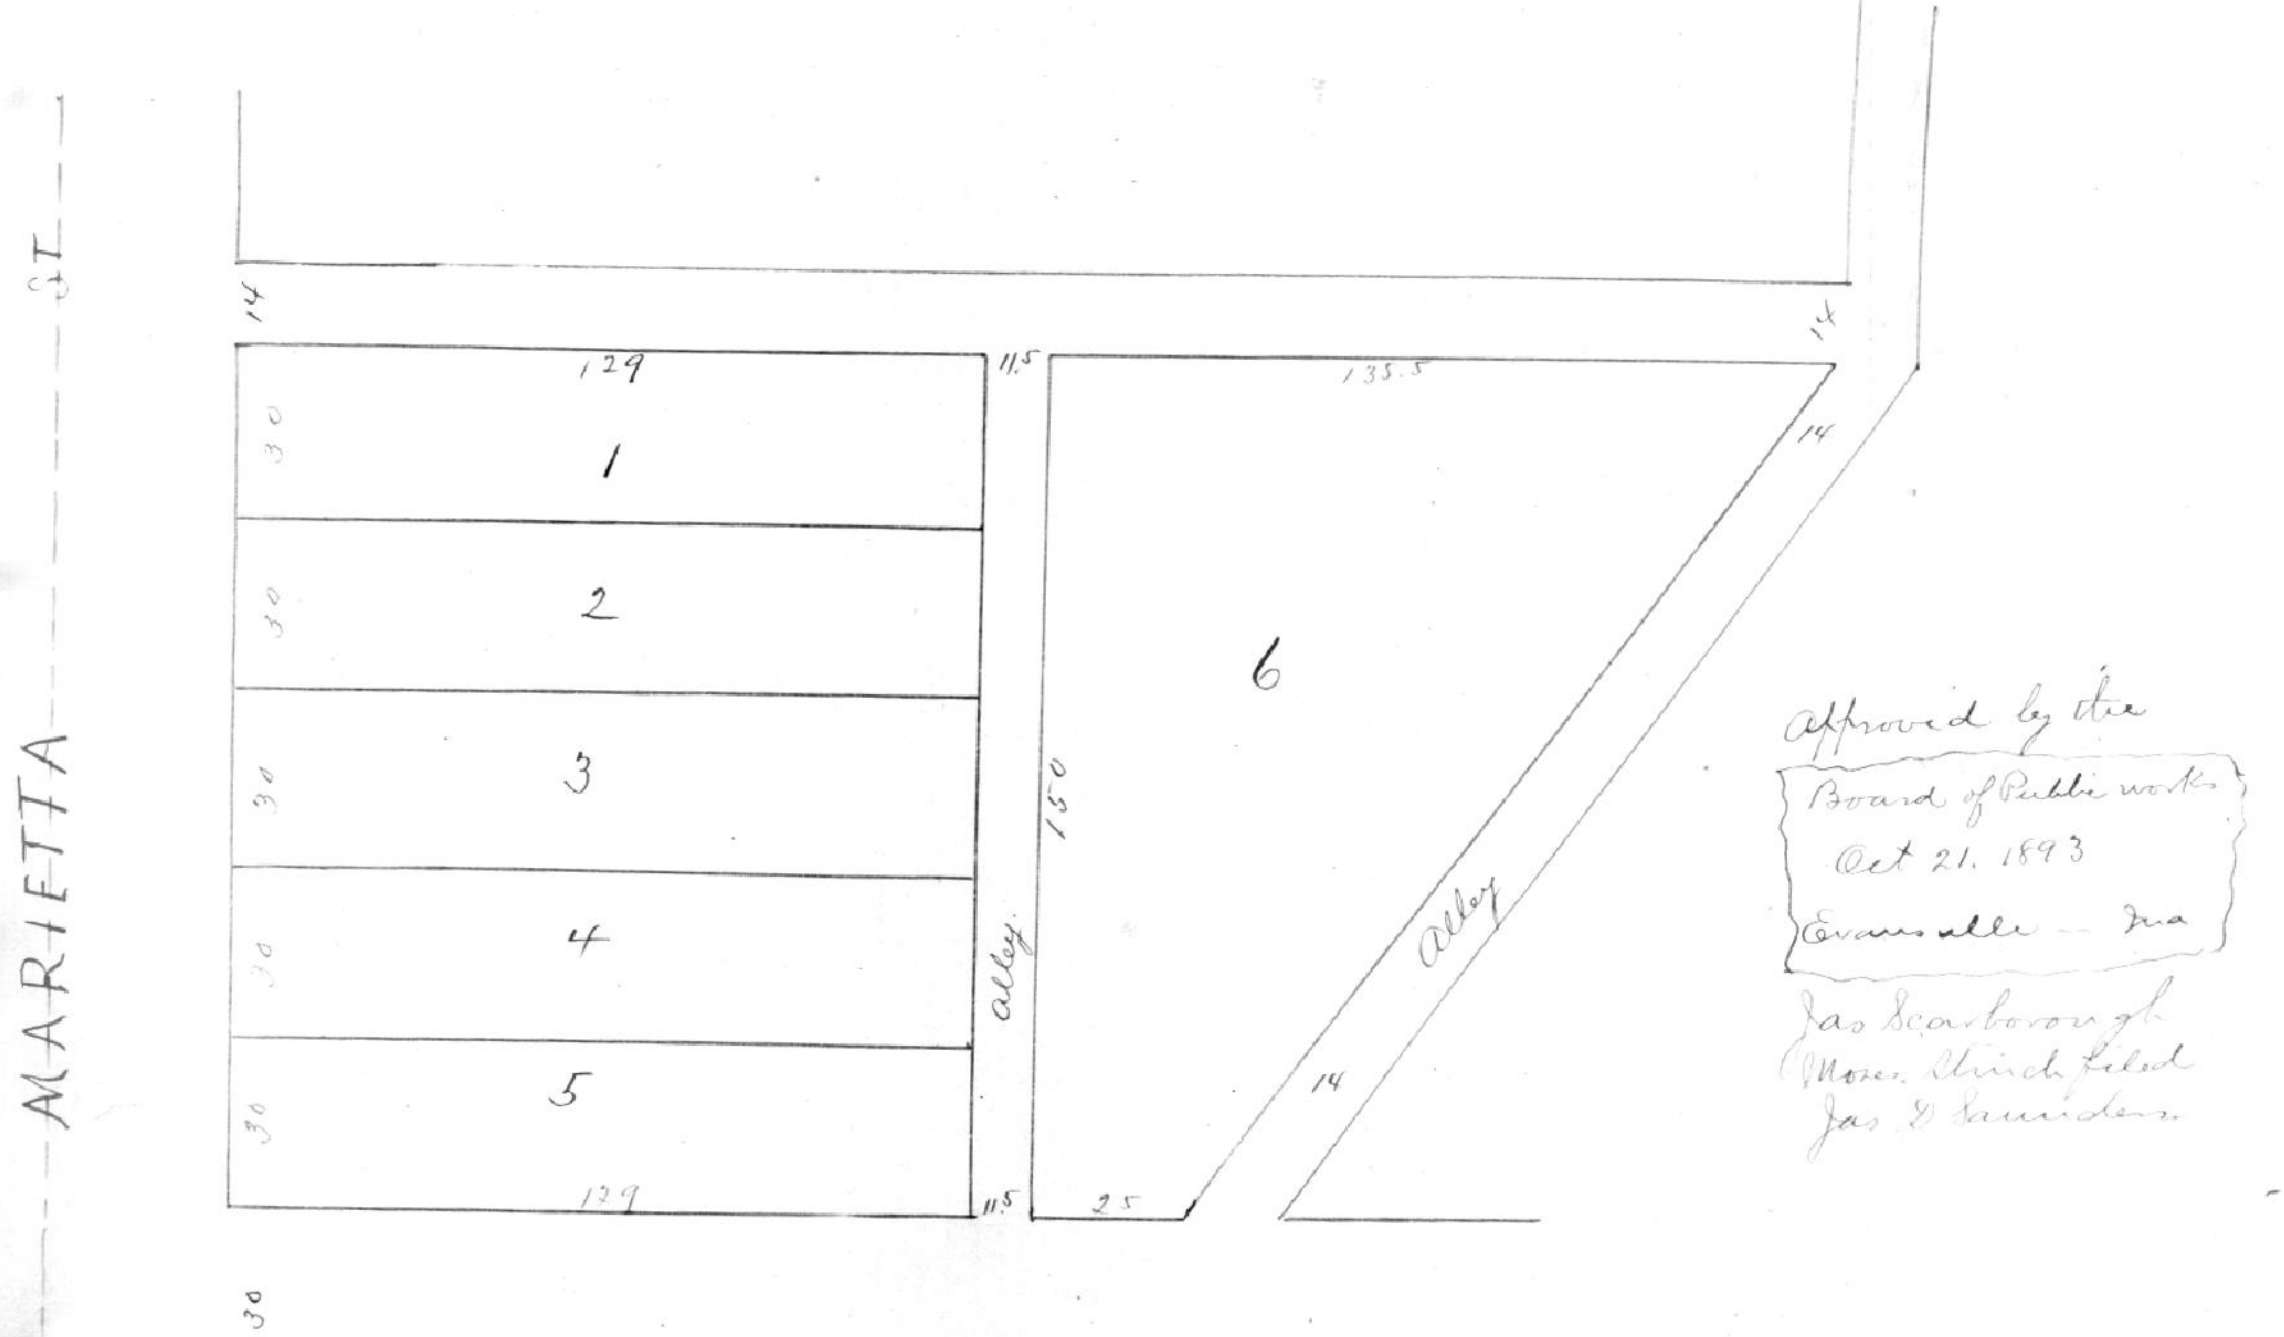

Approved by the Board of Public works Oct 21. 1893 Evansville — Ind

Jas Scarborough Moses Hirschfeld Jas D Saunders

State of Indiana
Vanderburgh County } SS:

Before me the Undersigned County Recorder in and for said County this 3rd day of February 1894 personally appeared Geo. W. Goodge and acknowledged the execution of this plat. Witness my hand. and Official seal

(L S)

Paul De Kruse R.V.C
By J.F. Boyle Dept.

Recorded Feb. 3rd 1894
Paul De Kruse R.V.C