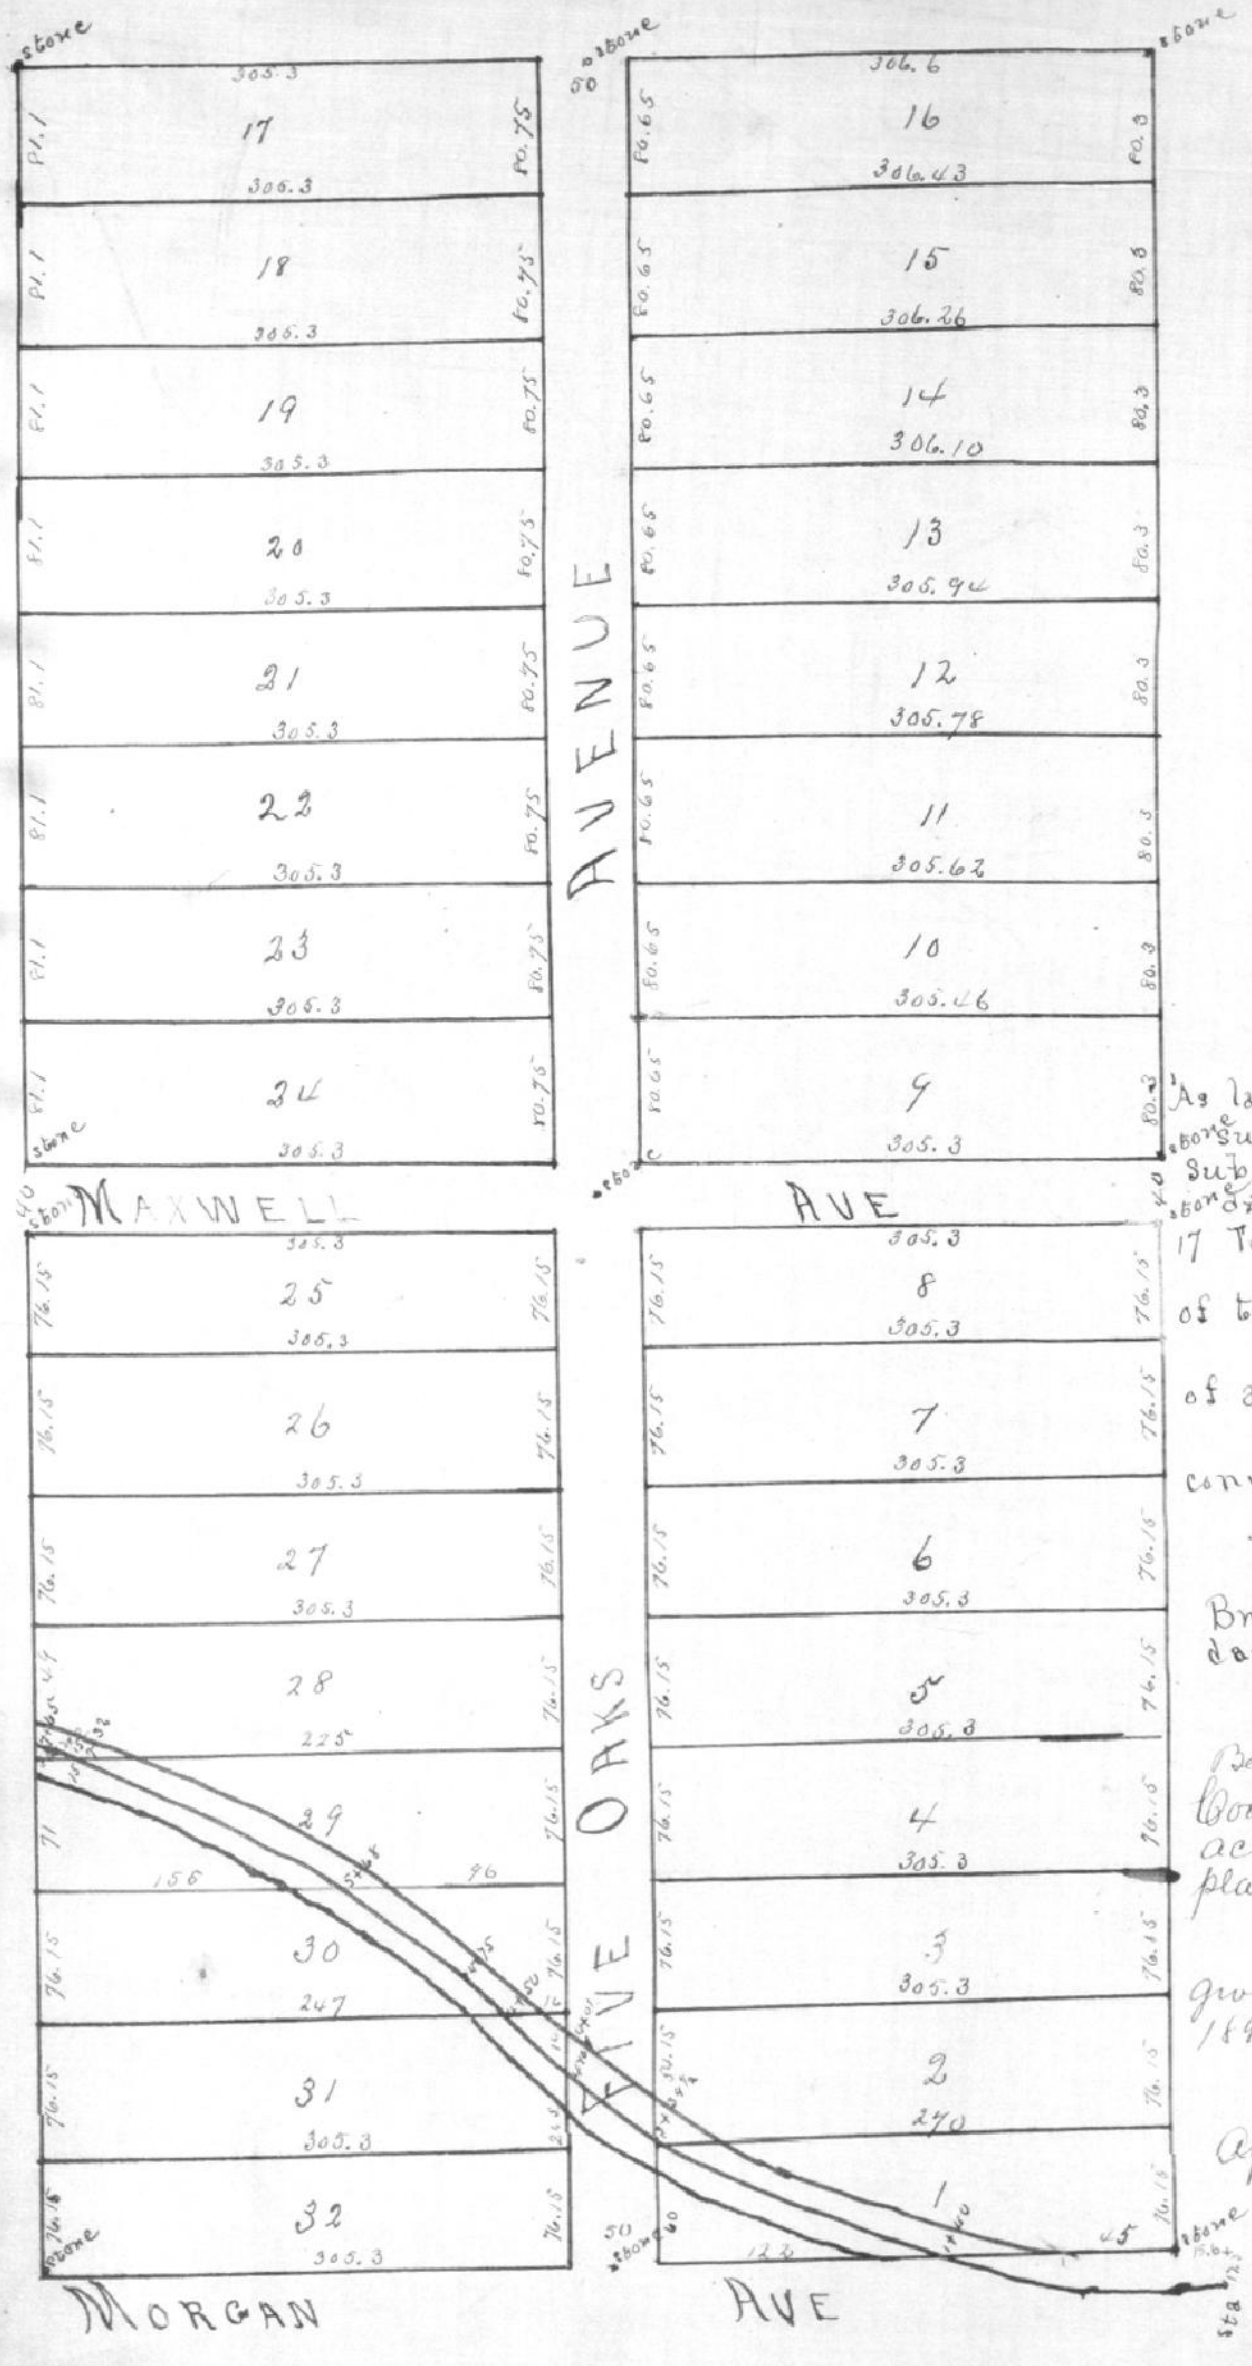

PLAT OF FIVE OAKS PLACE

As laid out by the proprietor M. J. Bray Jr the same being a subdivision of Lots 36, 37, 38 and 39 of. Richard's Subdivision of. Lots 19 and 20 of Maxwell's subdivision of a part of. the south half of Section 17 Town 6 south. Range 10 West

The Streets are here by dedicated to the use of the public for street purposes.

All dimensions are given in feet & decimals of a foot

This subdivision is to be known in all future conveyances as Five Oaks Place

Scale 50 feet to an inch

In witness where of the proprietor M. J. Bray Jr. has hereunto set his hand this 16th day of March 1894

M. J. Bray Jr.

Before me. C. C. Genning the Surveyor of Vanderburgh County personally appeared M. J. Bray Jr. and acknowledged the execution of the annexed plat as his voluntary act and deed.

Witness my hand and official seal given at Evansville Ind. this 16th day of March 1894

C. C. Genning S. V. C.

Approved Board of Public Works Jun. 23 1894 Evansville — Ind.

Moses Stinchfield

Jas. D. Saunders

Jas. Dearborough.

Recorded July 9th 1894

N.B. The Original Plat of which the above is a copy is drawn on a scale of 50ft to the inch. The above copy was reduced one half and the scale is 25ft to an inch.