
Plat of a Subdivision of Lot 26 part of Lot 25 and part of Lot 27 Ewings Addn to the City of Evansville as laid out by the proprietors thereof Mary Saunders being proprietor of Lots 1-2-7 & 8 and Jas. D. Saunders proprietor of lots 3.4.5 and 6 as shown on plat below

Mary Saunders
Jas. D. Saunders.

BOARD of PUBLIC WORKS
JUN 30 1894
EVANSVILLE — IND.

Moses Steinkfield
Jas. D. Saunders
Jas. Scarborough

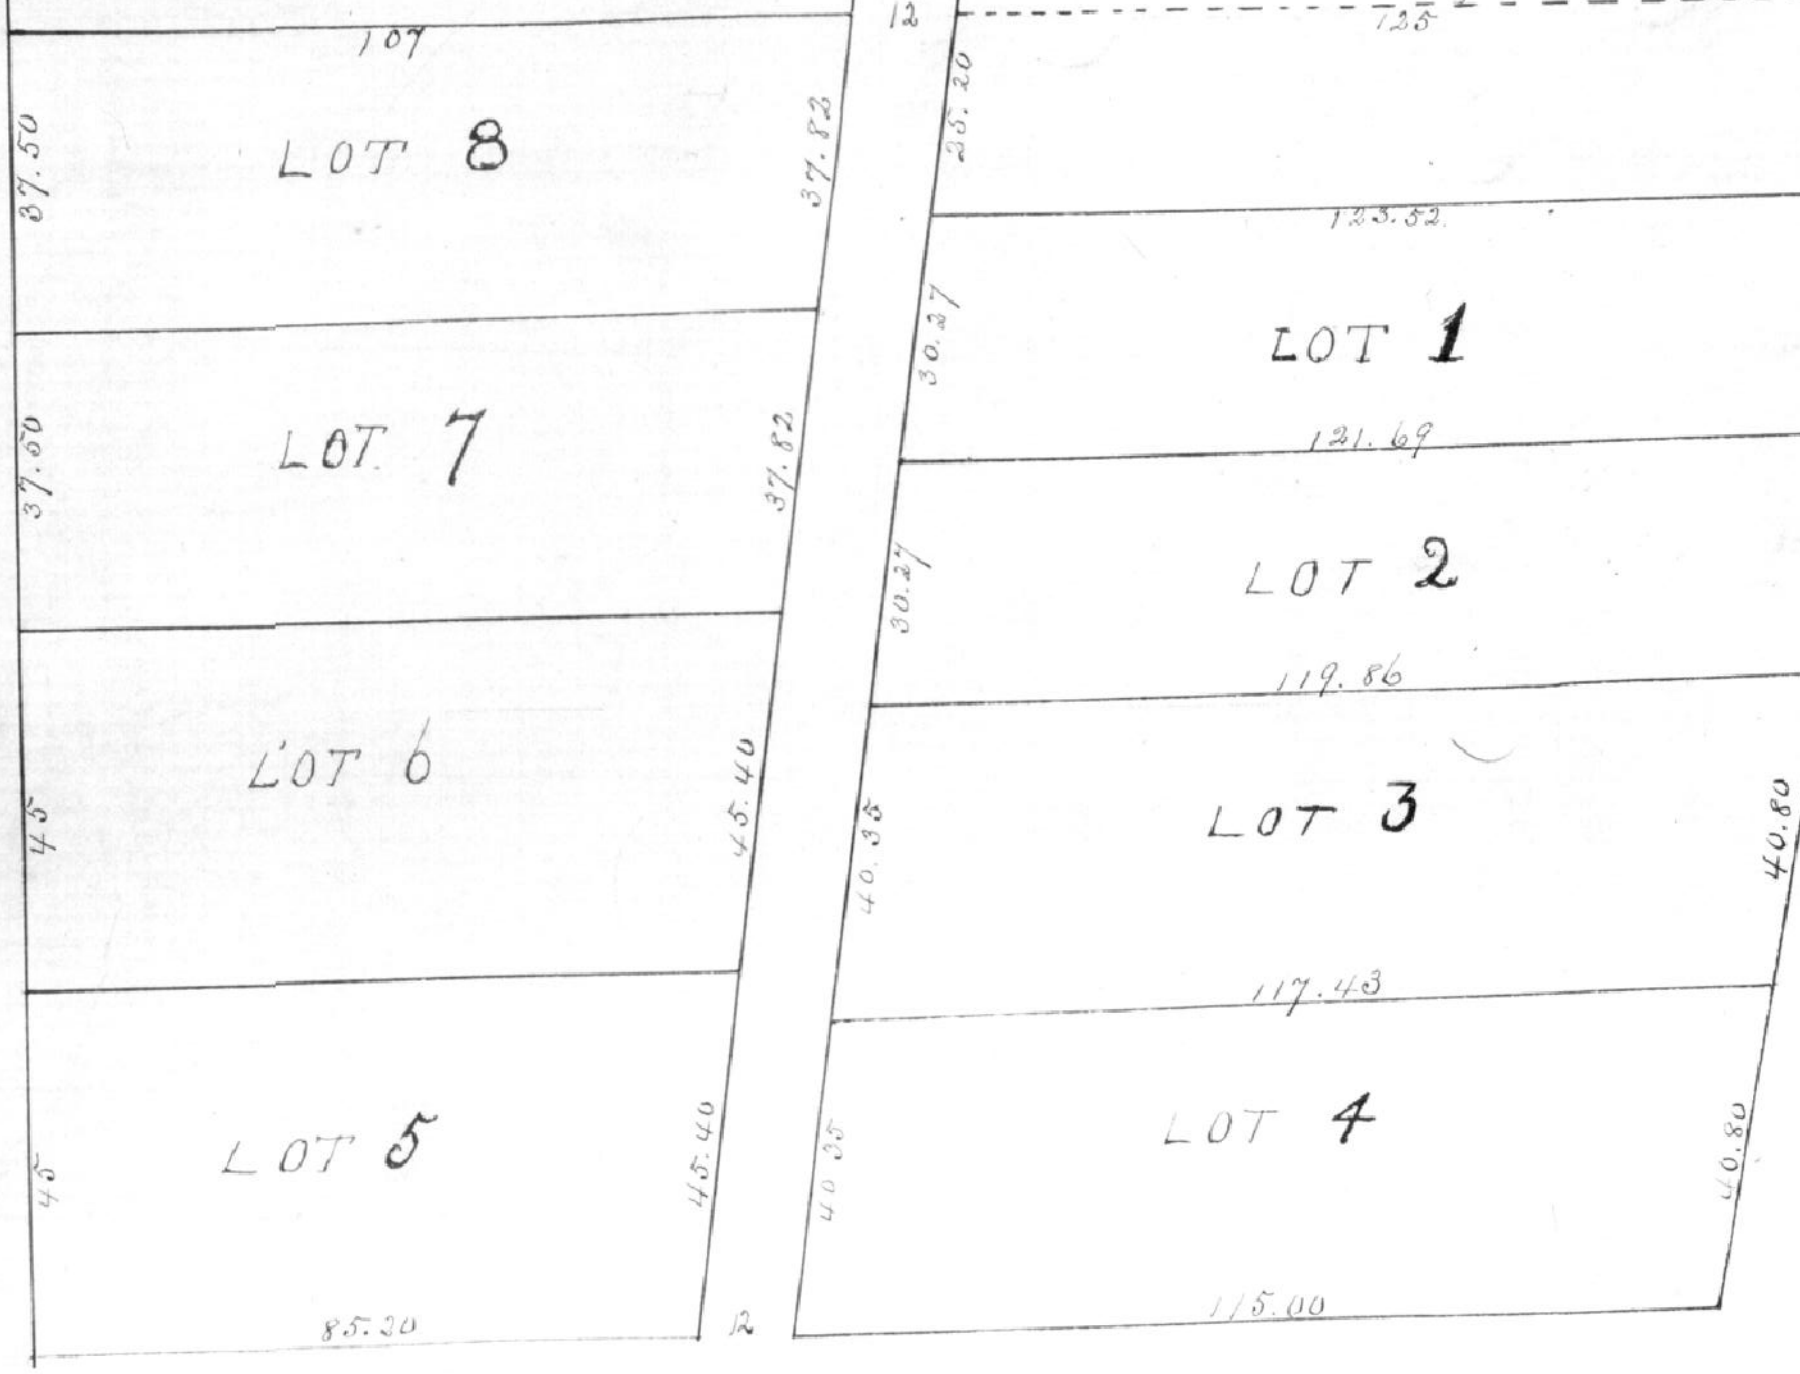

State of Indiana
Vanderburgh County } ss

Before me Elmer E. Clarke a Notary Public in and for this County personally appeared the above mentioned Jas D. Saunders and Mary Saunders and acknowledged the execution of the above Plat

Witness my hand and Notarial Seal this 5th day of August 1894

Elmer E. Clarke
Notary Public

Recorded August 16th 1894