KEEN PLACE

BEING A SUBDIVISION OF PART OF LOT 1 UNION PLACE AND OUT LOT 1 Upper End to the City of Evansville as laid out by the Proprietors thereof.


State of Indiana
Vanderburgh County } SS.

Before me. John Bromlee a Notary Public in and for said County personally appeand the within named Kane Clay Wilkinson, Alice M. Wilkinson, J. W. Barbour, Norwood P. Keen Mary H. Keen Eugenia Keen Cunningham Martha W. Barbour & Louis Cunningham and acknowledged its execution as the only and sole proprietors of this Plat. Witness my hand and official seal this 19th day of September 1894

John Bromlee
Notary Public

Kane Clay Wilkinson
Alice M. Wilkinson
J. W. Barbour
Norwood P. Keen
Mary H. Keen
Eugenia Keen Cunning
Louis Cunningham
Martha W. Barbour
Leslie S. Keen
Estella B. Keen

FIRST

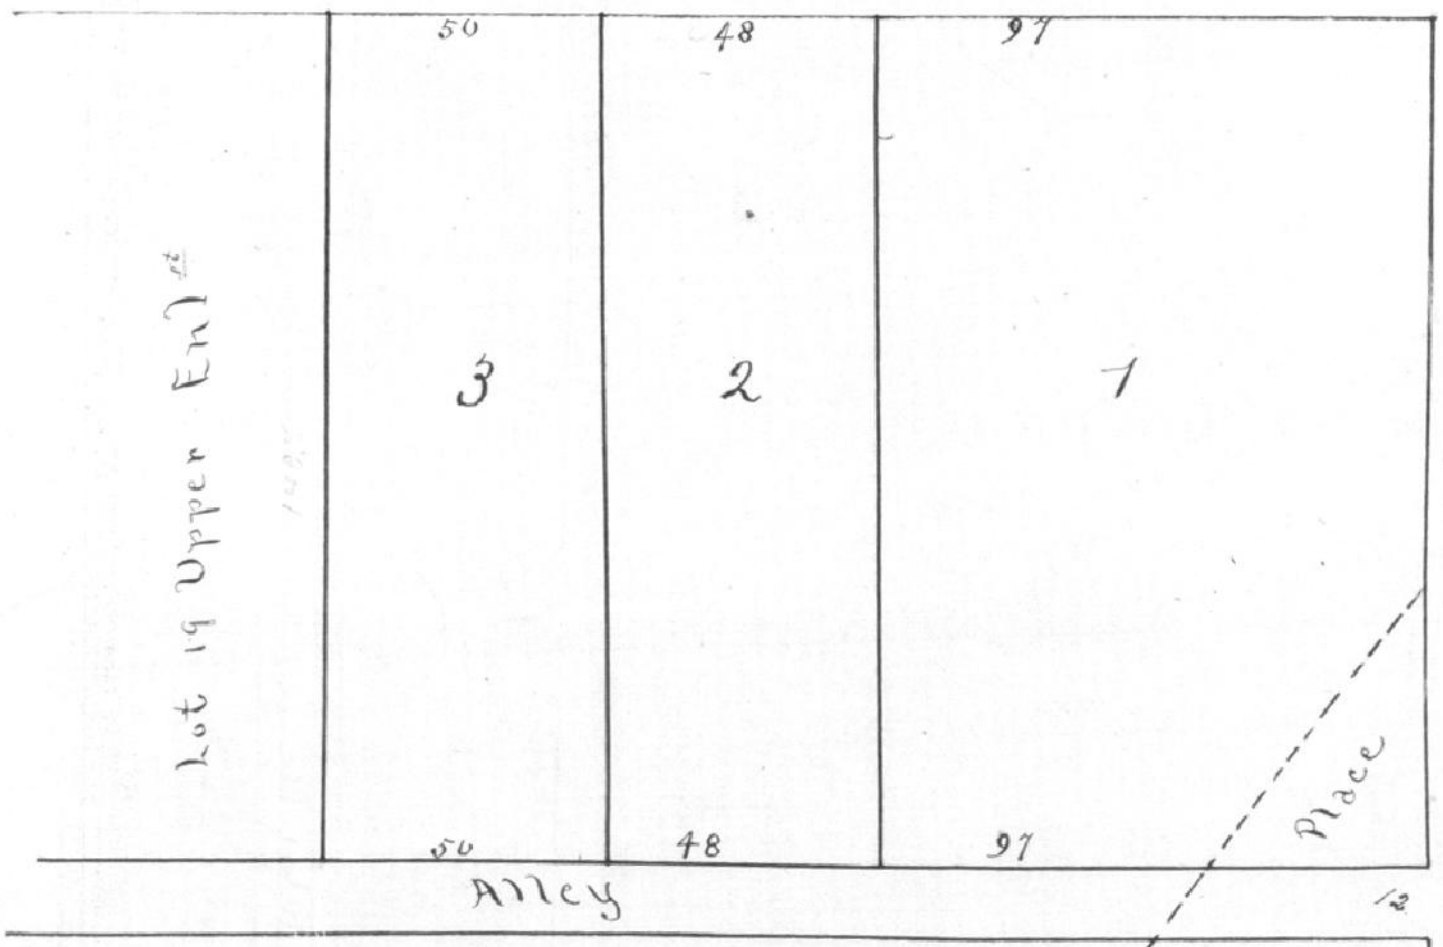

State of Florida } ss
County of Polk

Before me, the undersigned a Notary Public in and for said County and State personally came Leslie S Keen and Estella B. Keen his wife and each duly signed the above and foregoing Plat as their free act and deed. Witness my hand and Notarial Seal This 9/26th 1894

John Patterson Notary Public
State of Florida

Recorded October 5th 1894
Paul De Hues R.V.

approved

BOARD OF PUBLIC WORKS
OCT 6 1894
EVANSVILLE ---- IND.

Moses Stinchfield
Jas. D. Saunders
Jas. Scarborough

M. S. Saunders C.E. and Surveyor Evansville Ind.