Evansville Ind. March 19. 1895.

State of Indiana } ss. Before me Ed. H. Rasch Recorder in and for said
Vanderburgh County } county personally appeared Henry Schenck proprietor of said
property and acknowledged the execution of said plat.
Witness my hand and official seal this 19 day of March
1895. Ed. H. Rasch Rec.

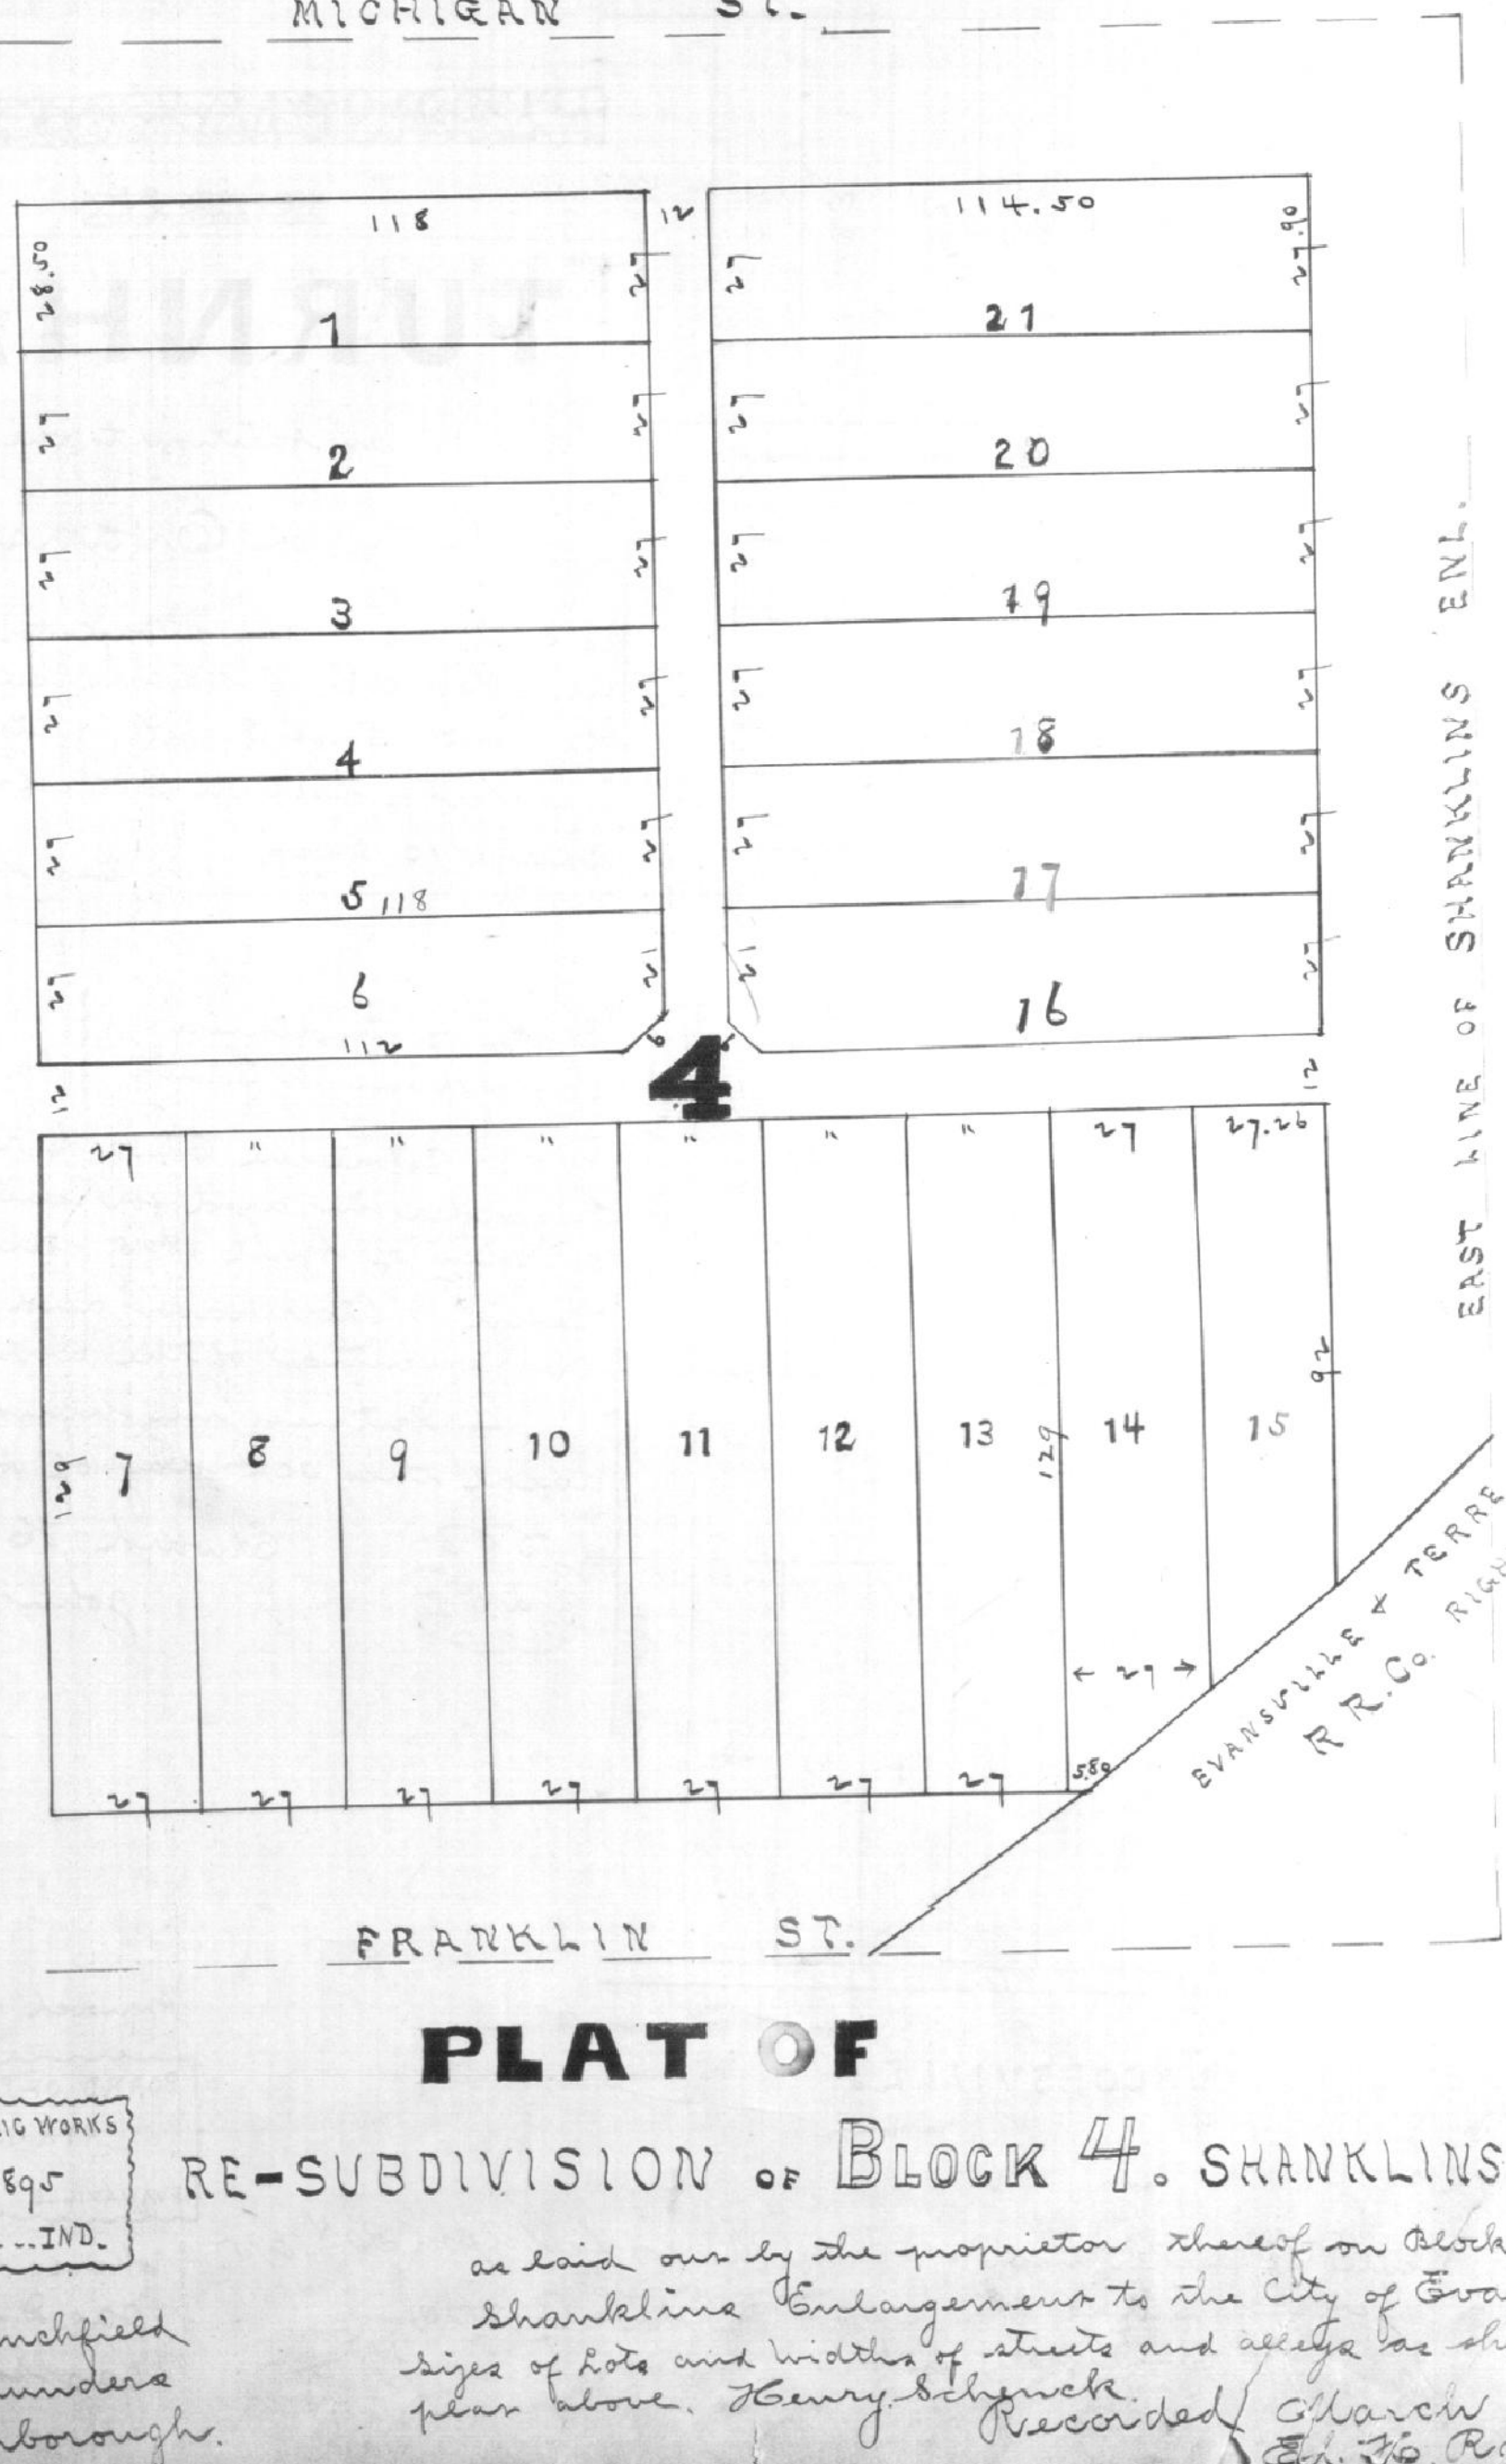

PLAT OF

RE-SUBDIVISION OF BLOCK 4. SHANKLINS ENL.T

as laid out by the proprietor thereof on Block 4 of Shanklins Enlargement to the City of Evansville. Sizes of Lots and Widths of streets and alleys as shown on plat above. Henry Schenck.

Recorded March 19 1895
Ed. H. Rasch Rec.

BOARD of PUBLIC WORKS
MAR 2. 1895
EVANSVILLE --- IND.

Moses Stinchfield
Jas. D. Saunders
Jas. Scarborough.