PLAT

OF RE-SUBDIVISION OF

LOT 2 BLOCK 117 LAMASCO.

As laid off by the proprietor thereof Henry A. Kramer as shown on plat below.

Henry A. Kramer

INDIANA ST.

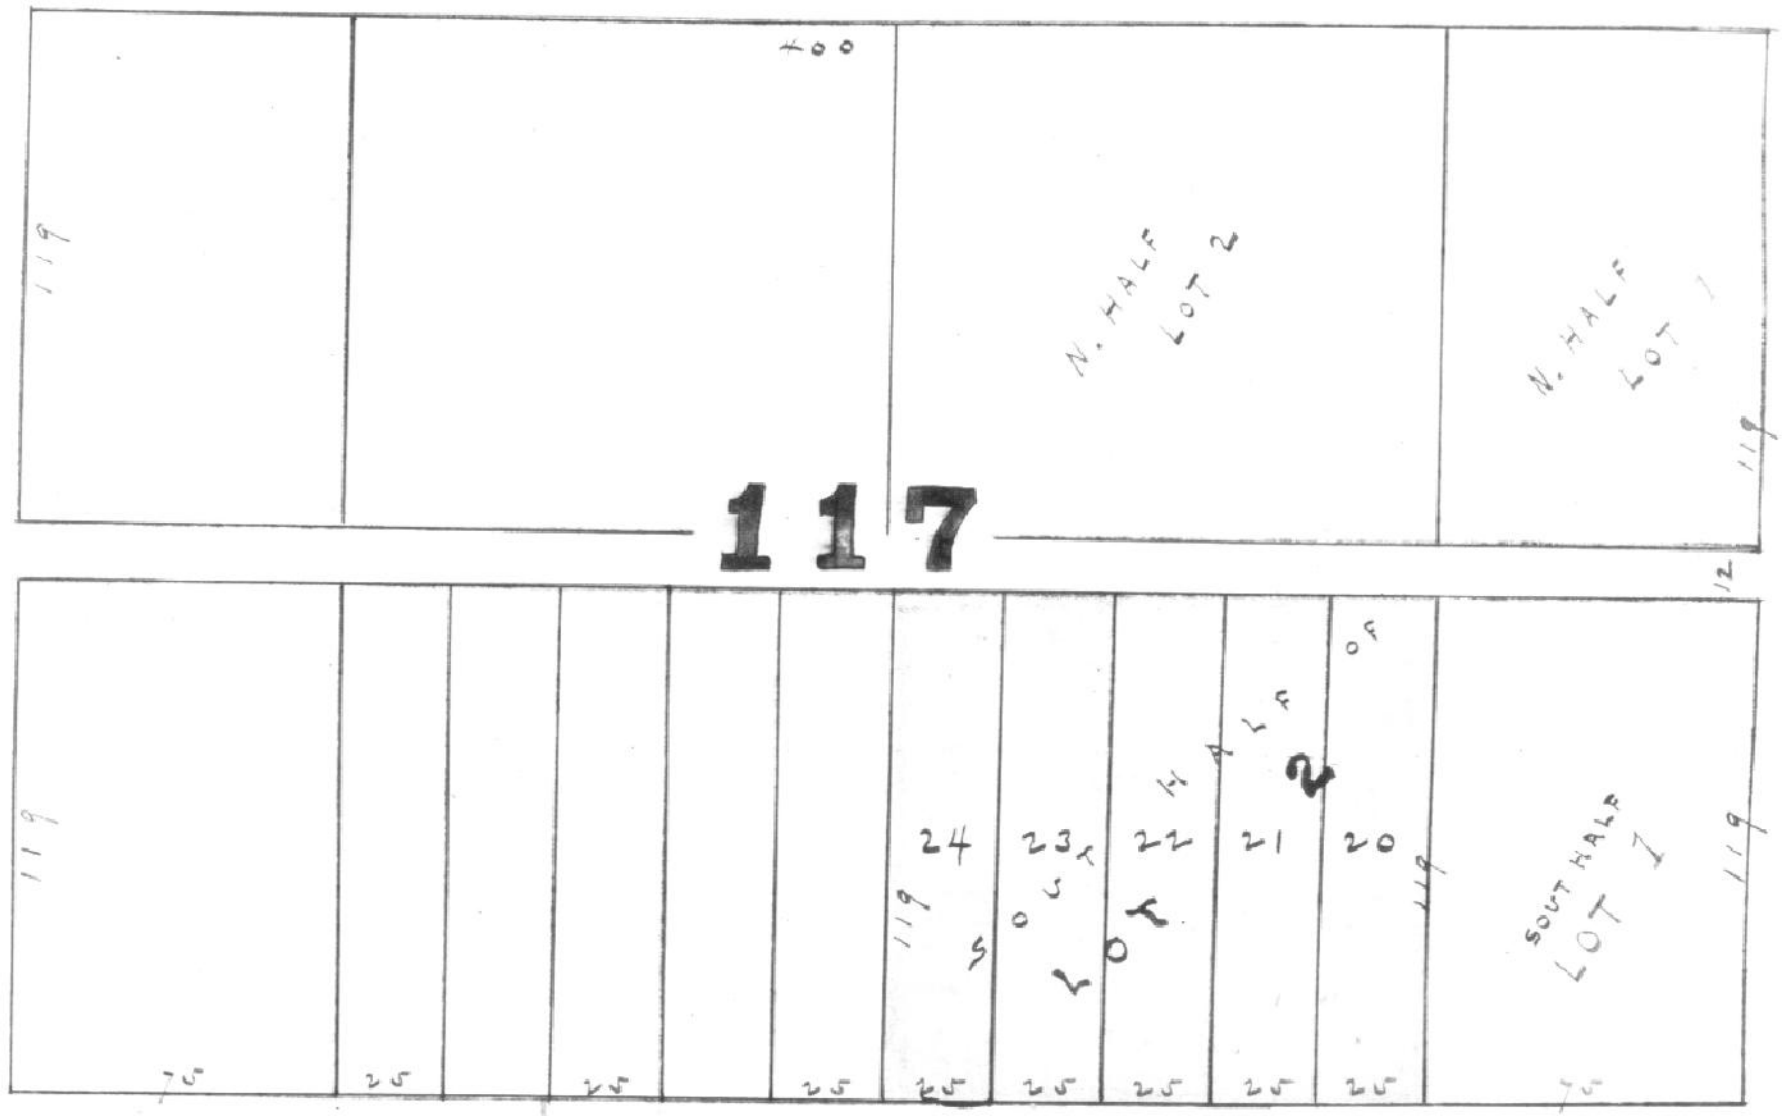

PENNSYLVANIA ST.

APPROVED

BOARD OF PUBLIC WORKS

MAY 14 1895

EVANSVILLE ... IND.

Moses Stinchfield
Jas. D. Saunders
Jas. Scarborough.

State of Indiana } ss.
Vanderburgh Co. }

Before me the ~~undersigned~~ Recorder in and for said County personally appeared Henry A Kramer and acknowledged the execution of the annexed Pla

Witness my hand and seal this 15th day of May 18

Edward H. Rasch Rec

L S

Recorded May 15th 1895
Edward H Rasch

M.S. Saunders C.E.
Evansville Ind.
May 13/95