ARNOLD AND EICHEL'S ADDITION TO THE CITY OF EVANSVILLE.

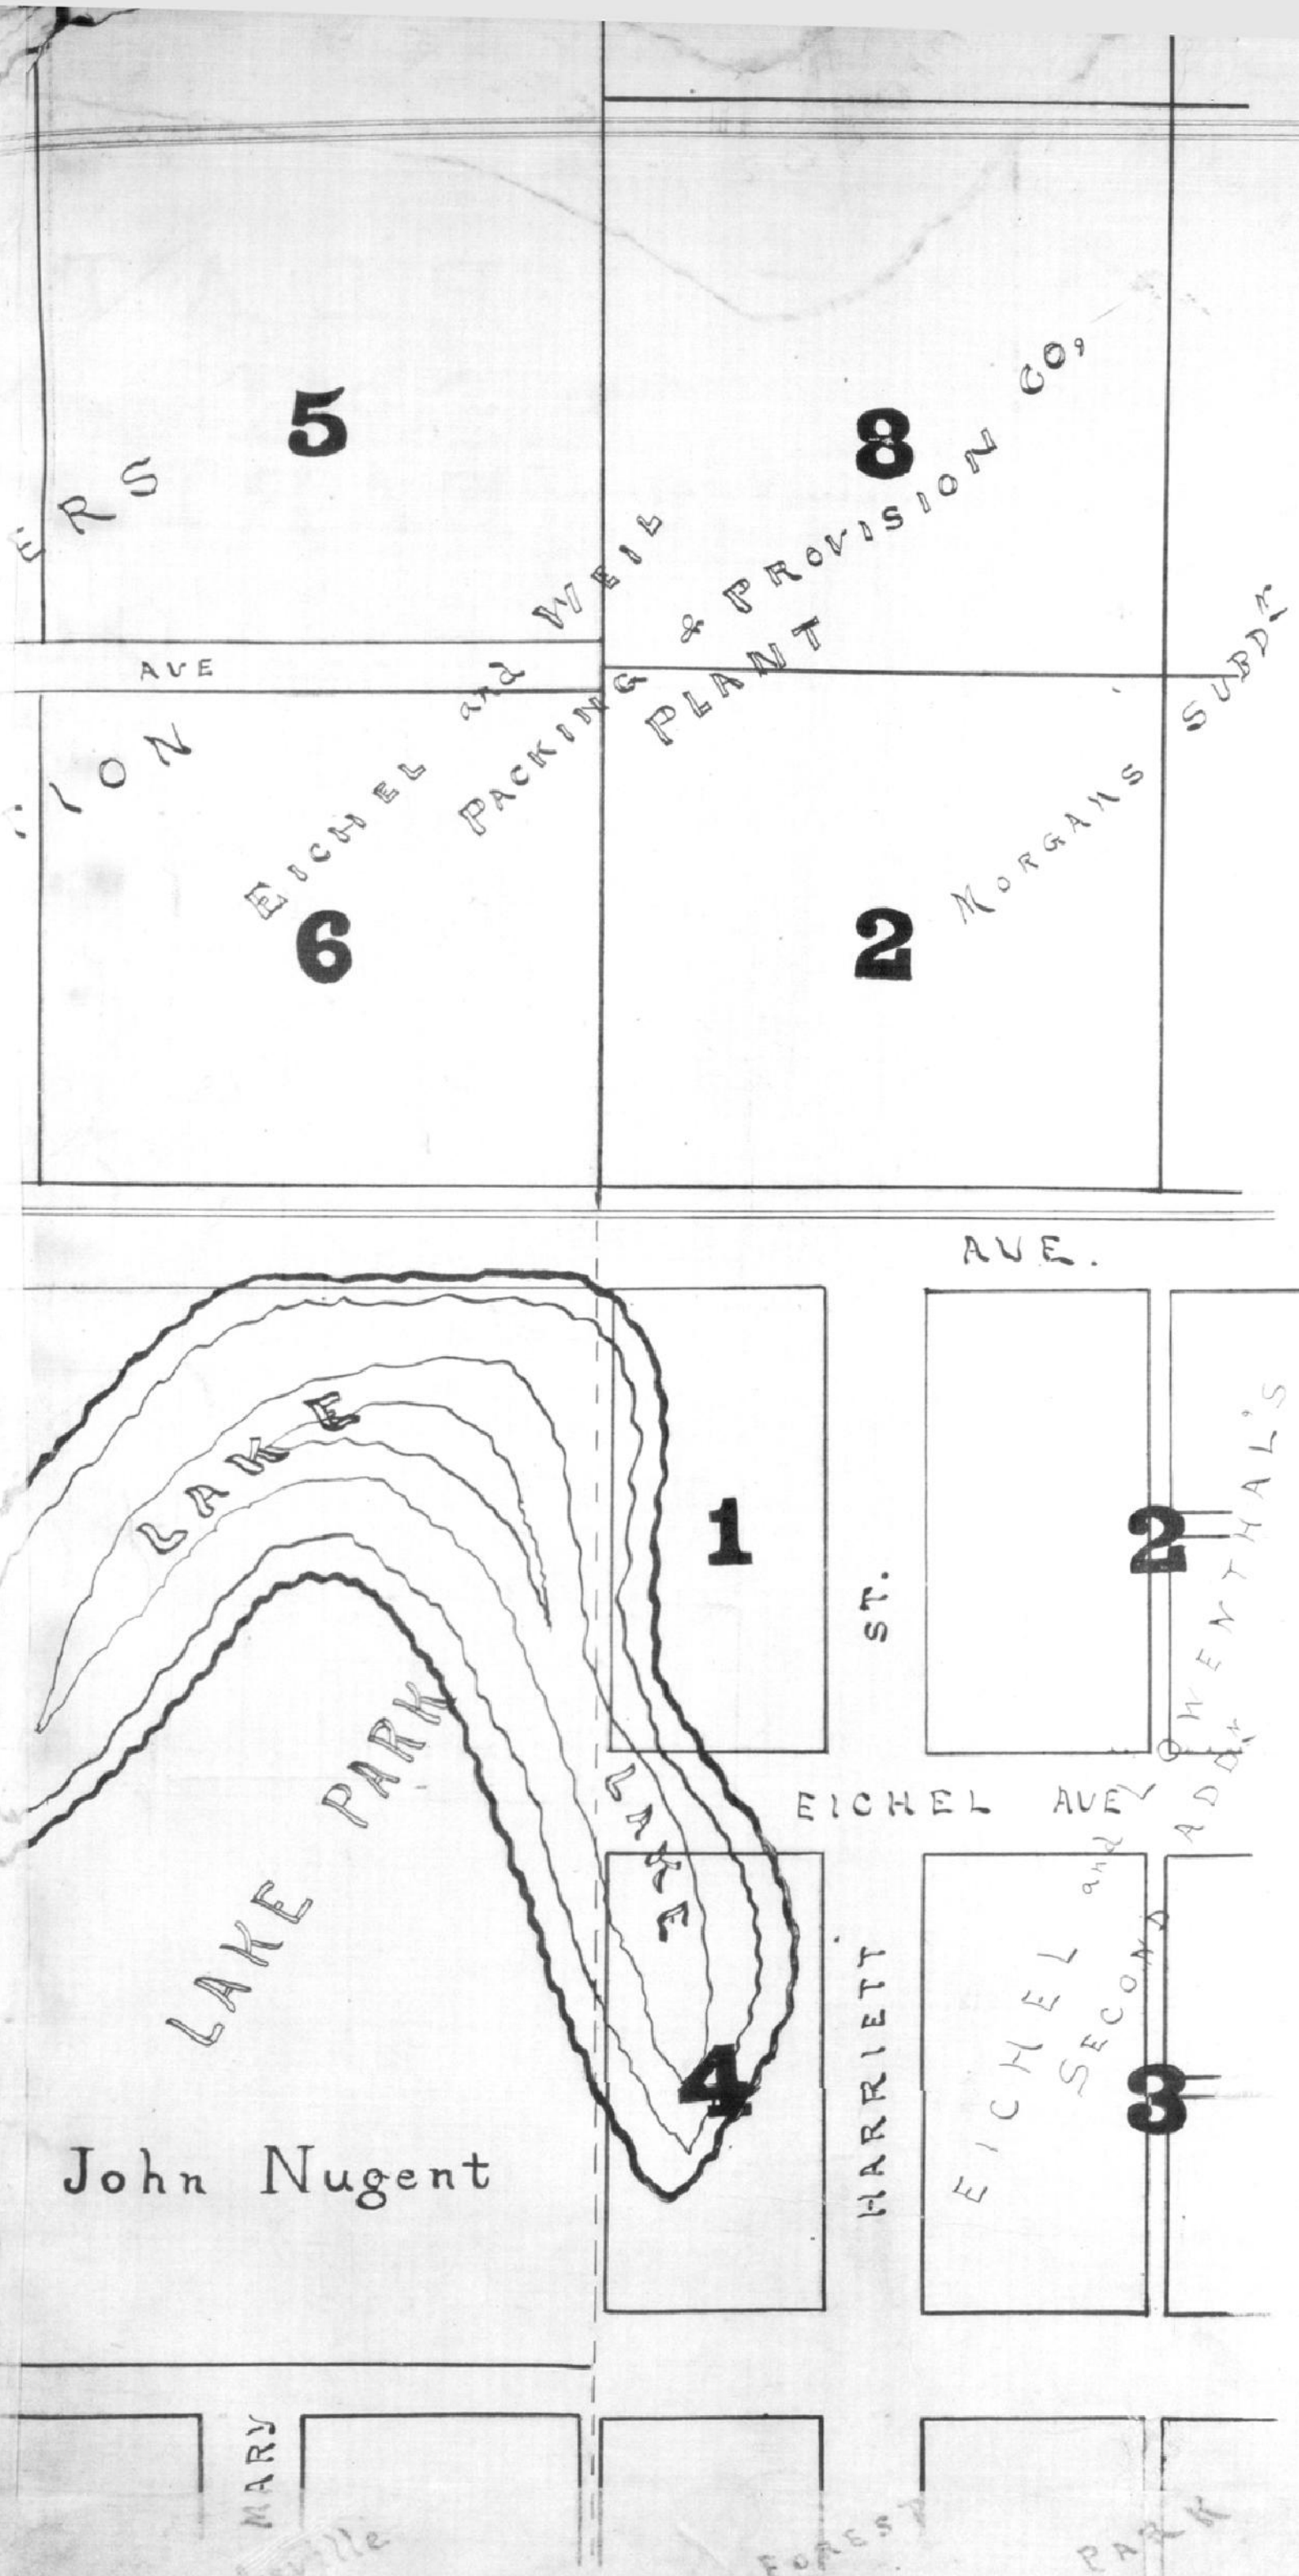

As laid out by Jacob Arnold and Jacob Eichel on part of the North-West Quarter of the North East Quarter of Section 19. Township 6 South, Range 10. West. Described and bounded as follows, to-wit: Commencing at a point on the North line of Section 19. Township 6 S. Range 10 West. 330 ft east of the North West corner of the North East Quarter of said section running thence East on said North line 590 feet. thence South 732 7/10 feet. thence West 590 feet. thence North 732 7/10 feet to place of beginning, being that property set off to Jacob Arnold and Jacob Eichel in partition of property as described in Order Book 17 Page 54 + 55. Superior Court.

Jacob Arnold
Jacob Eichel

State of Indiana } ss.
Vanderburgh County }

Before me, Edward H. Rasch Recorder in and for said County, this 16th day of Sept. 1895. personally appeared Jacob Arnold and Jacob Eichel and acknowledged the execution of the annexed plat.

Witness my hand and seal of office this 16th day of Sept. 1895

Edward H. Rasch
R.V.C.

BOARD OF PUBLIC WORKS
SEPT. 14. 1895
EVANSVILLE ..... IND.

Jas. D. Saunders
Jas Scarborough

Scale
50 ft. per. inch.
M. S. Saunders C.E.
Evansville Ind.

Recorded - Sept. 16 1895.
Edward H. Rasch
R.V.C.