
PLAT OF IGLEHEART PLACE

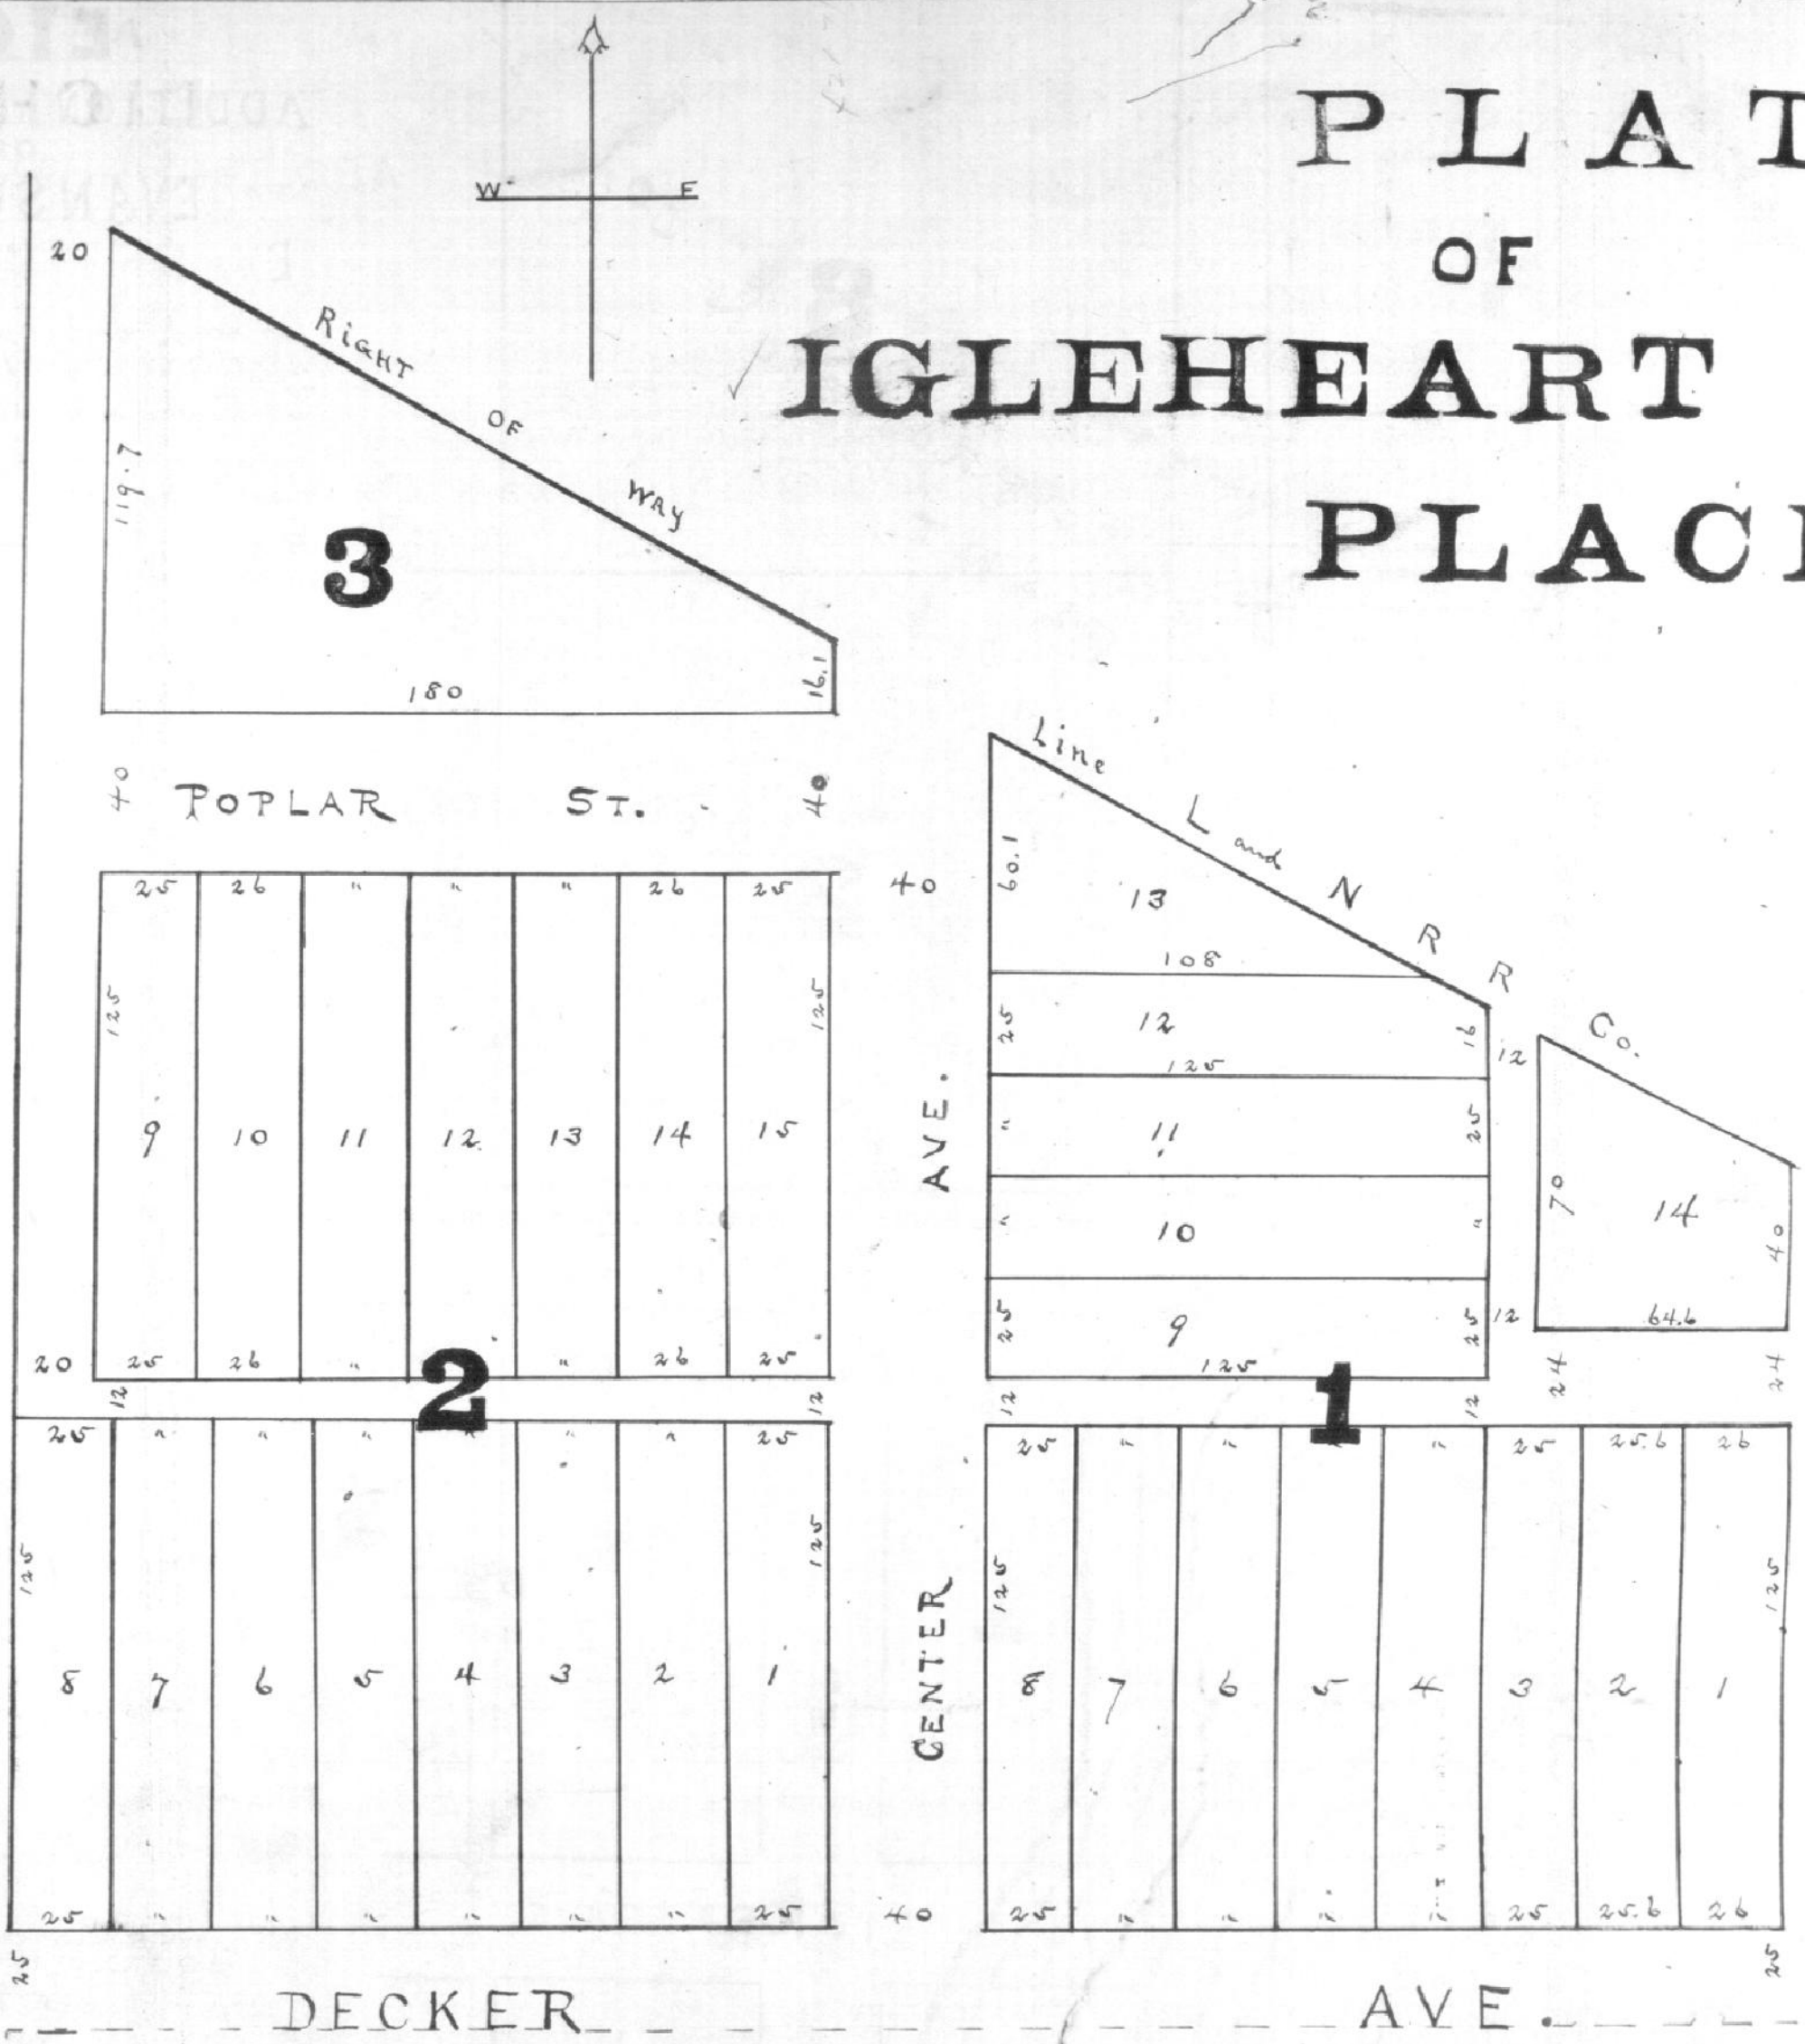

Being all that part of the South End of lot seven (7) in the subdivision of the North West Quarter of Section Twenty Six (26) Township Six (6) South Range Eleven (11) West. Lying South of the Louisville and Nashville Rail Road. The streets and alleys as shown on the plat are hereby dedicated to the use of the Public. This land shall be known as Igleheart Place in all future Conveyances.

In Testimony whereof the Proprietor Addison St. Igleheart has hereunto set his hand this 5th day of November 1895.

Addison St. Igleheart.

Before me C.C. Genning the Surveyor in and for the County of Vanderburgh personally appeared Addison St. Igleheart who acknowledged the execution of the annexed Plat as his voluntary act and deed this 5th day of November 1895.

C.C. Genning S.V.C.

Scale 40 feet to one inch
C.C. Genning C.C.

BOARD OF PUBLIC WORKS
NOV 9 1895
EVANSVILLE IND.

Jas. D. Saunders
Jas. Scarborough
Moses Stinchfield

Recorded Nov 11 1895
Edward H. Rasch Rec.