PLAT OF WEYLAND PLACE

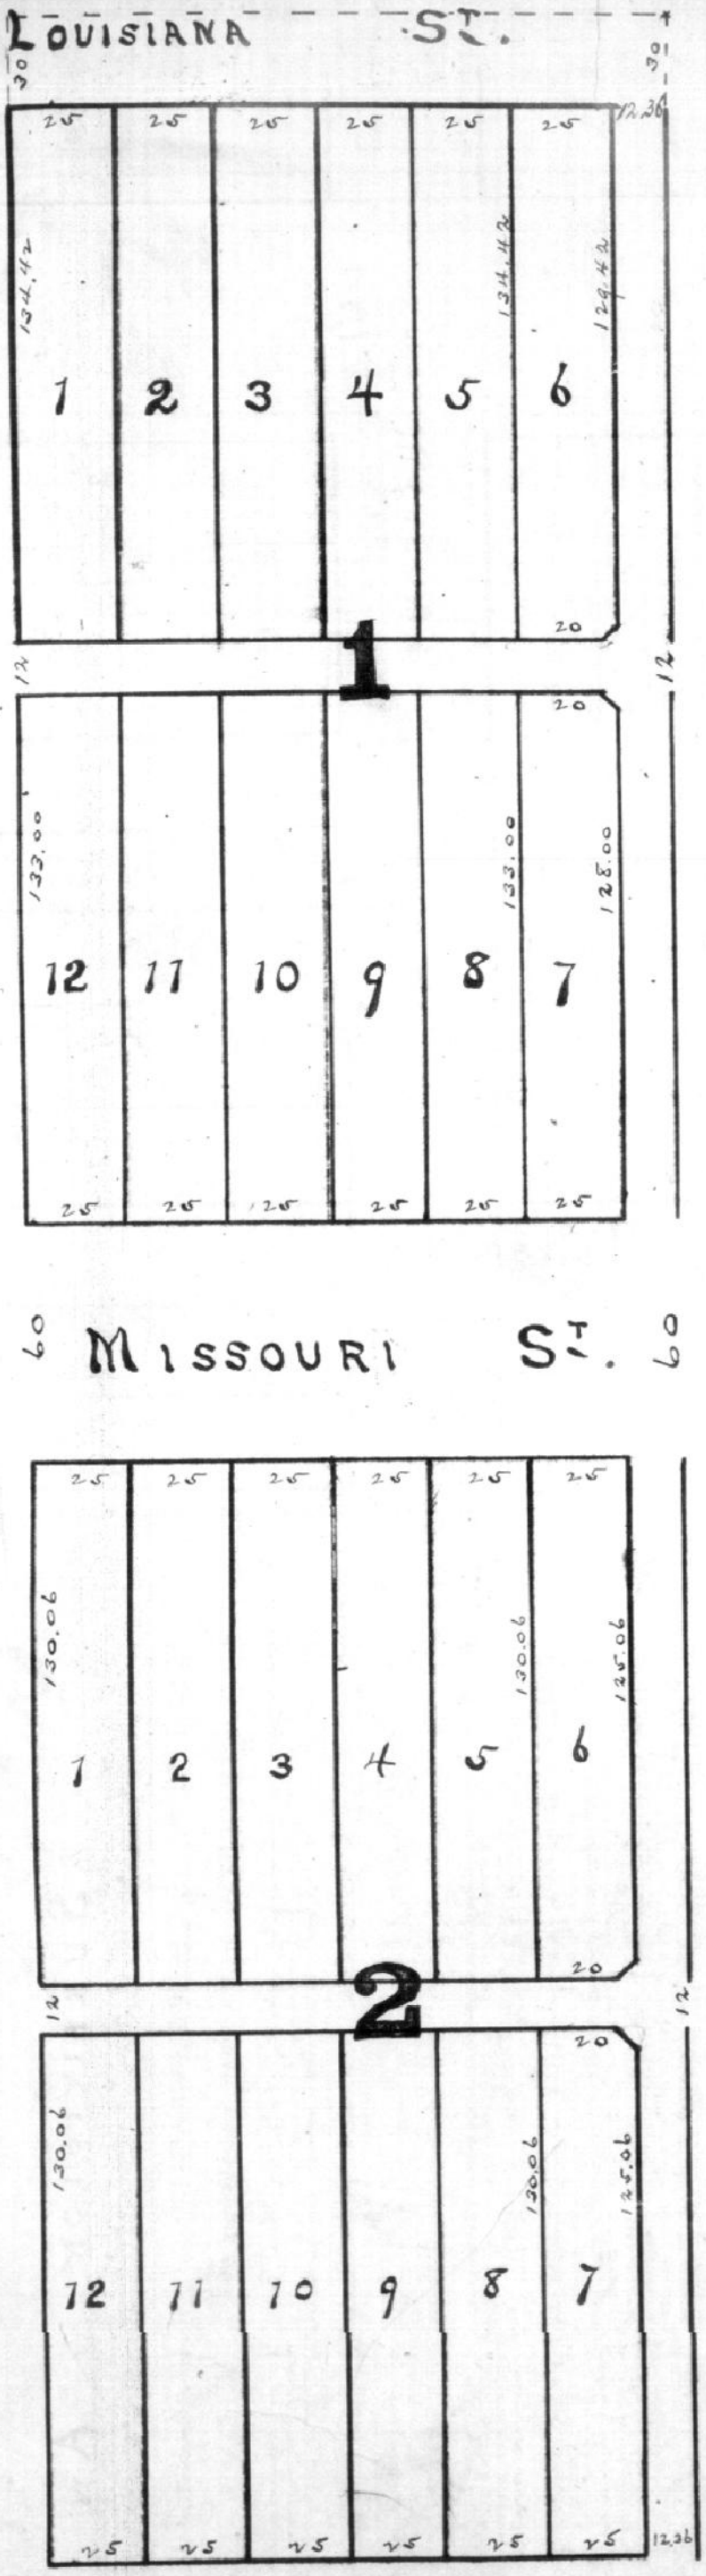

Being that part of the west side of the West Half of the South Half of the North East Quarter of Section Twenty (20) Township Six (6) South Range Ten (10) West. which was set off to Francis J. Weyland in partition proceedings August 3rd 1850. The same being recorded in Partition Record Book number One page Four hundred and fifty one.

The streets and alleys as shown on the Plat are dedicated to the use of the public for street purposes.

In witness whereof the proprietor Thos. N. Beidelman has set his hand this 30th day of November 1895.

Thos. N. Beidel

Before me Chas C Genning the Sr of Vanderburgh County. Indian Personally appeared Thos. N. Beid who acknowledged the execution the above Plat. This 30th day of November 1895

C.C. Genn

BOARD OF PUBLIC WORKS
Nov. 30 1895
EVANSVILLE ..... IND.

Jas. D. Saunders
Jas. Scarborough
Moses Stinchfield

Recorded Nov 3
Edward H. Rau

Scale. 40 feet to one inch