Jas. D. & M. S. Saunders
Civil Eng. and Surveyors
Evansville Ind.

N

438'0"

1

25.04 | 25 | " | " | " | " | " | "

135

14 | 13 | 12 | 11 | 10 | 9 | 8 | 7

St.

102.11

25 | 25 | 25 | 25 | 25 | 25 | 25 | 25

HOWELL

598.50

35.50 | 25 | 25 | 25 | 25 | 25 | 25 | 25 | 25 | 25 | 25 | 25 | 25

126

18 | 17 | 16 | 15 | 14 | 13 | 12 | 11 | 10 | 9 | 8 | 7

105.62

2

11.30

135

19 | 20 | 21 | 22 | 23 | 24 | 25 | 26 | 27 | 28 | 29 | 30 | 31 | 32 | 33 | 34

30

94.77

34.33

25 | 25 | 25 | 25 | 25 | 25 | 25 | 25 | 25 | 25 | 25 | 25 | 25 | 25 | 25 | 25

34.33

Mt VERNON — 729'0"

HOWELL

D-485

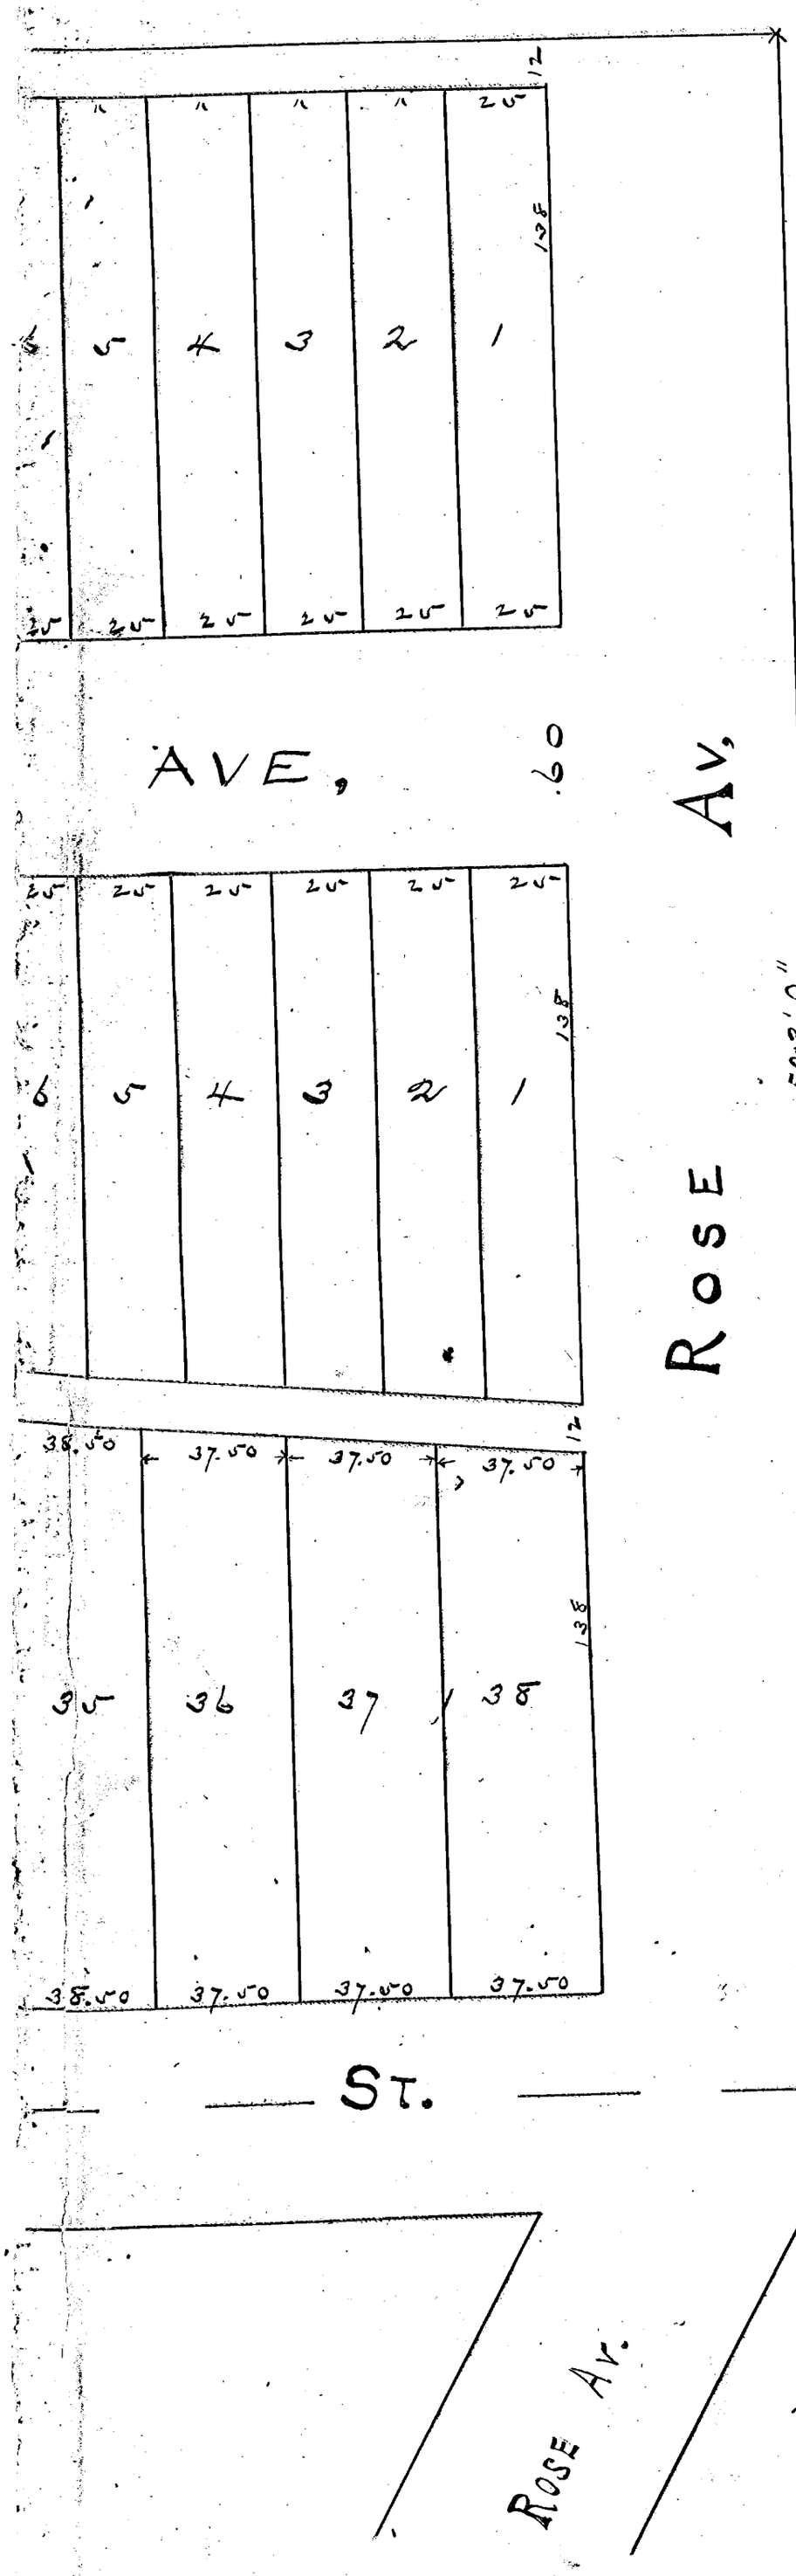

NIEBUHR'S ADDITION TO HOWELL

As laid out by the Proprietor thereof on part of the South East Quarter of the South West Quarter of Section 35 Township 6 South Range 11 West. described and bounded as follows towit:

Commencing at a point at the intersection of the west line of the above named Quarter Quarter Section and the most Northern line of Howell, which is the South West corner of the original town of Howell, running thence South along said 1/4. 1/4, line 598 1/2 feet thence South 60° 54' East 438 feet thence South 29° 06' East 523 feet to the South line of Howell, thence South 60° 54' West along said line 729 feet to place of beginning.

Henry St. Niebuhr

State of Indiana
Vanderburgh County } SS.

Before me Edward H. Rasch Recorder in and for said County, personally appeared Henry St. Niebuhr and acknowledged the execution of this plat this 5th day of Sept 1896

Witness my hand and official Seal

Edward H. Rasch R.V.C.

by John F. Mann Dpty

Recorded Sept 5 - 1896
Edward H. Rasch
R.V.C.