I, C. C. Genung, Surveyor of Vanderburgh County, Indiana, do hereby certify, that I laid off and surveyed for D. D. Huston on the 16th day of October 1895, a part of the East half of the North East quarter of Section 29, Town 6, South, Range 10 West, and made a plat of the same, which plat is designated "Huston Place" and appears of record in the Recorders' Office of Vanderburgh County, Indiana, in Plat Record "D" pages 486, 487, 488 & 489, that in describing said plat by metes and bounds, the Western boundary line is made to read of record, "Thence North Two hundred and five feet to the South-eastern boundary line of the Wabash and Erie Canal" which measurement, so designated, is erroneous, as in fact the actual distance as it measures and is platted, is Two thousand two hundred and five feet, therefore the correct measurements of that part of said plat, platted by D. D. Huston are as follows, to-wit;- A part of the East half of the North East quarter of Section 29, Town 6 South, Range 10 West, described as commencing at a point 30 feet North and 30 feet West of the South East corner of said half quarter section and run from thence West 382.9 feet, thence North 2205 feet, to the South-eastern boundary line of the Wabash and Erie Canal, thence North-easterly along said boundary line 426.5 feet to the West line of Kentucky Avenue, thence South 2467.25 feet to the place of beginning.

Witness my hand this Sixteenth day of August 1902.

C. C. Genung. Surveyor of
Vanderburgh County, Indiana.

State of Indiana, Vanderburgh County, SS;
Before me, the undersigned a Notary Public in and for said County, this Sixteenth day of August 1902, personally appeared the within named C. C. Genung and acknowledged the execution of the foregoing instrument. My commission expires October 28th, 1902.
Witness my hand and notarial seal.
Recorded---August----16th, 1902.
Edward H. Rasch R & C.
by Jno F. Mann Dpty.

John M. Davenport.
Notary Public.

Kentucky

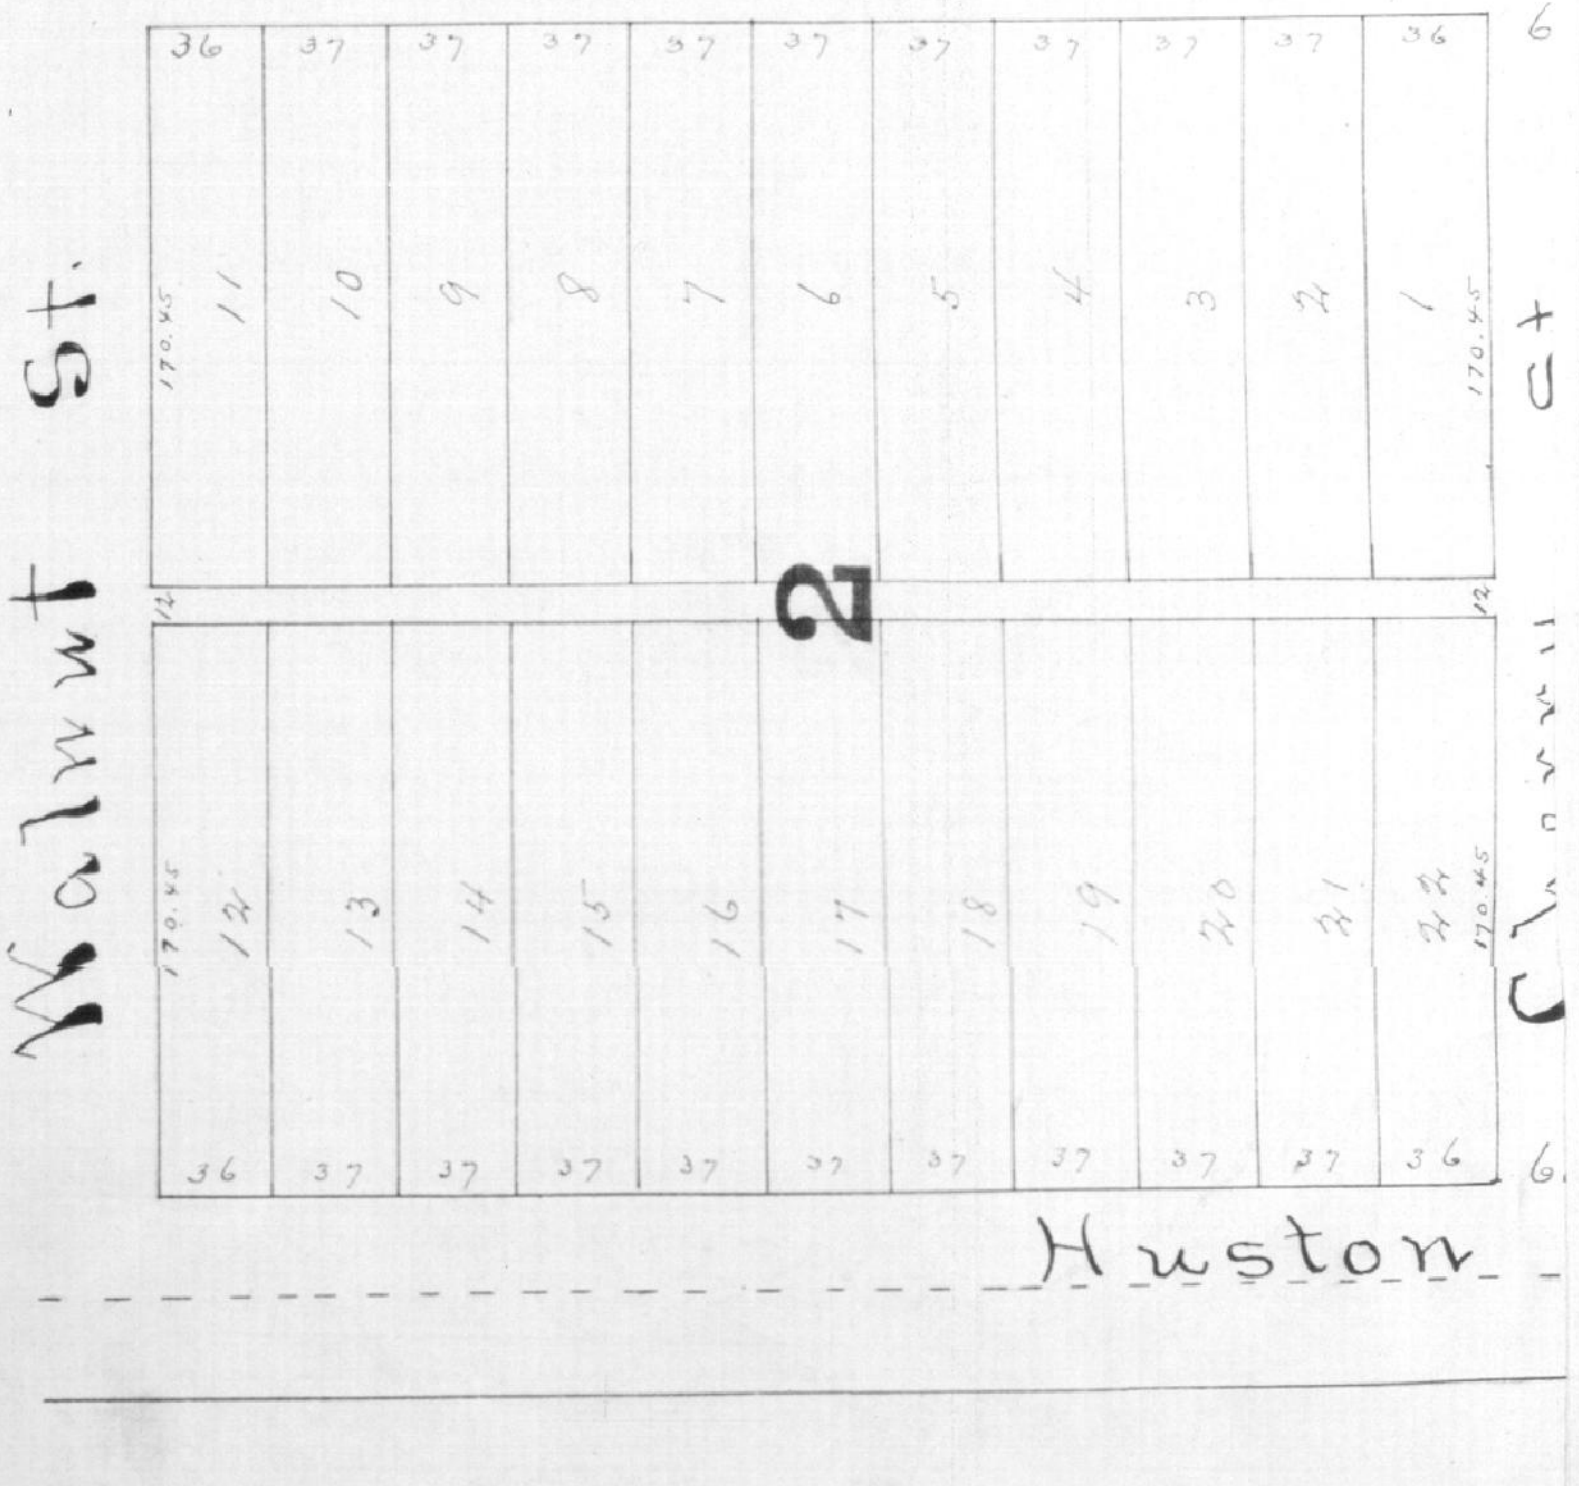

(Continued from page 486)