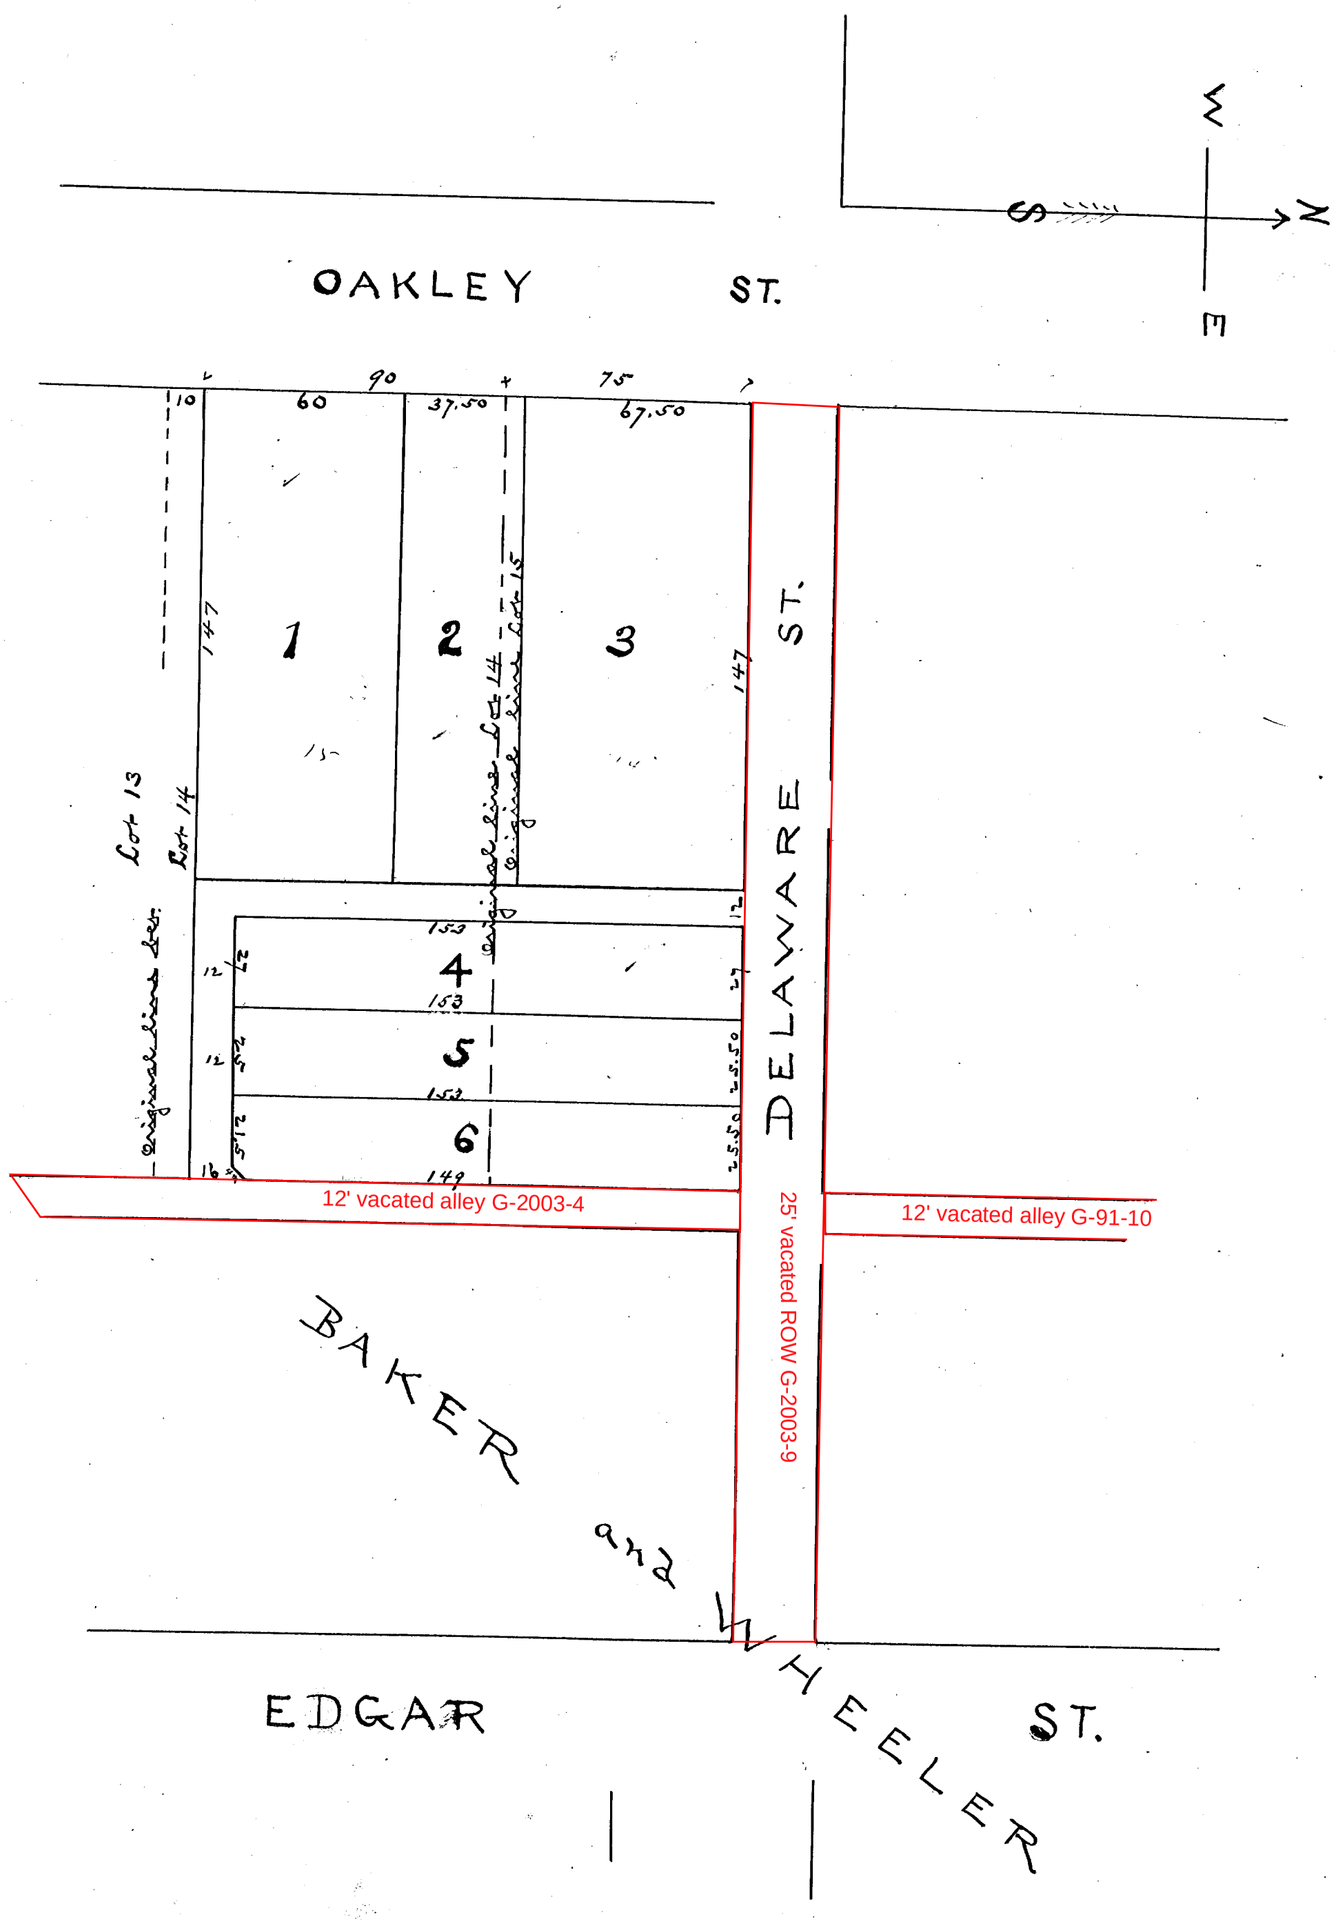

(See next Page)

PLAT of

the Subdivision of the North 90 feet of Lot 14 and all of Lot 15 Chandler and Allis Subdivision of Amory Grove as laid out by the Proprietors thereof.

Chas. P. Stolz
Albert Doerschler
Fred. L. Wittmer

State of Indiana
Vanderburgh County } ss.

Before me Charles F. Hartmetz, a Notary Public, in and for said County, this 21st day of January 1899 personally appeared the above signers Charles P. Stolz, Albert Doerschler and F. L. Wittmer and acknowledged this Plat.

Witness my hand and notarial seal

L S

Charles F. Hartmetz
Notary Public.

BOARD OF PUBLIC WORKS
JAN. 14-1899
EVANSVILLE.....IND.

M. Gorman
Henry H. Rietman
Jas. W. Wiltshire

Recorded Jan. 25-1899
Edward H. Rasche
R.V.C.