
PLAT
OF
CUMBERLAND PRESBYTERIAN CHURCH PROPERTY

Subdivision of Lots 71+72 Upper Enlargement of the City of Evansville made by M.W. Foster C. Bell. J.C. Henson. and M. Sherwood. June 14th 1851.

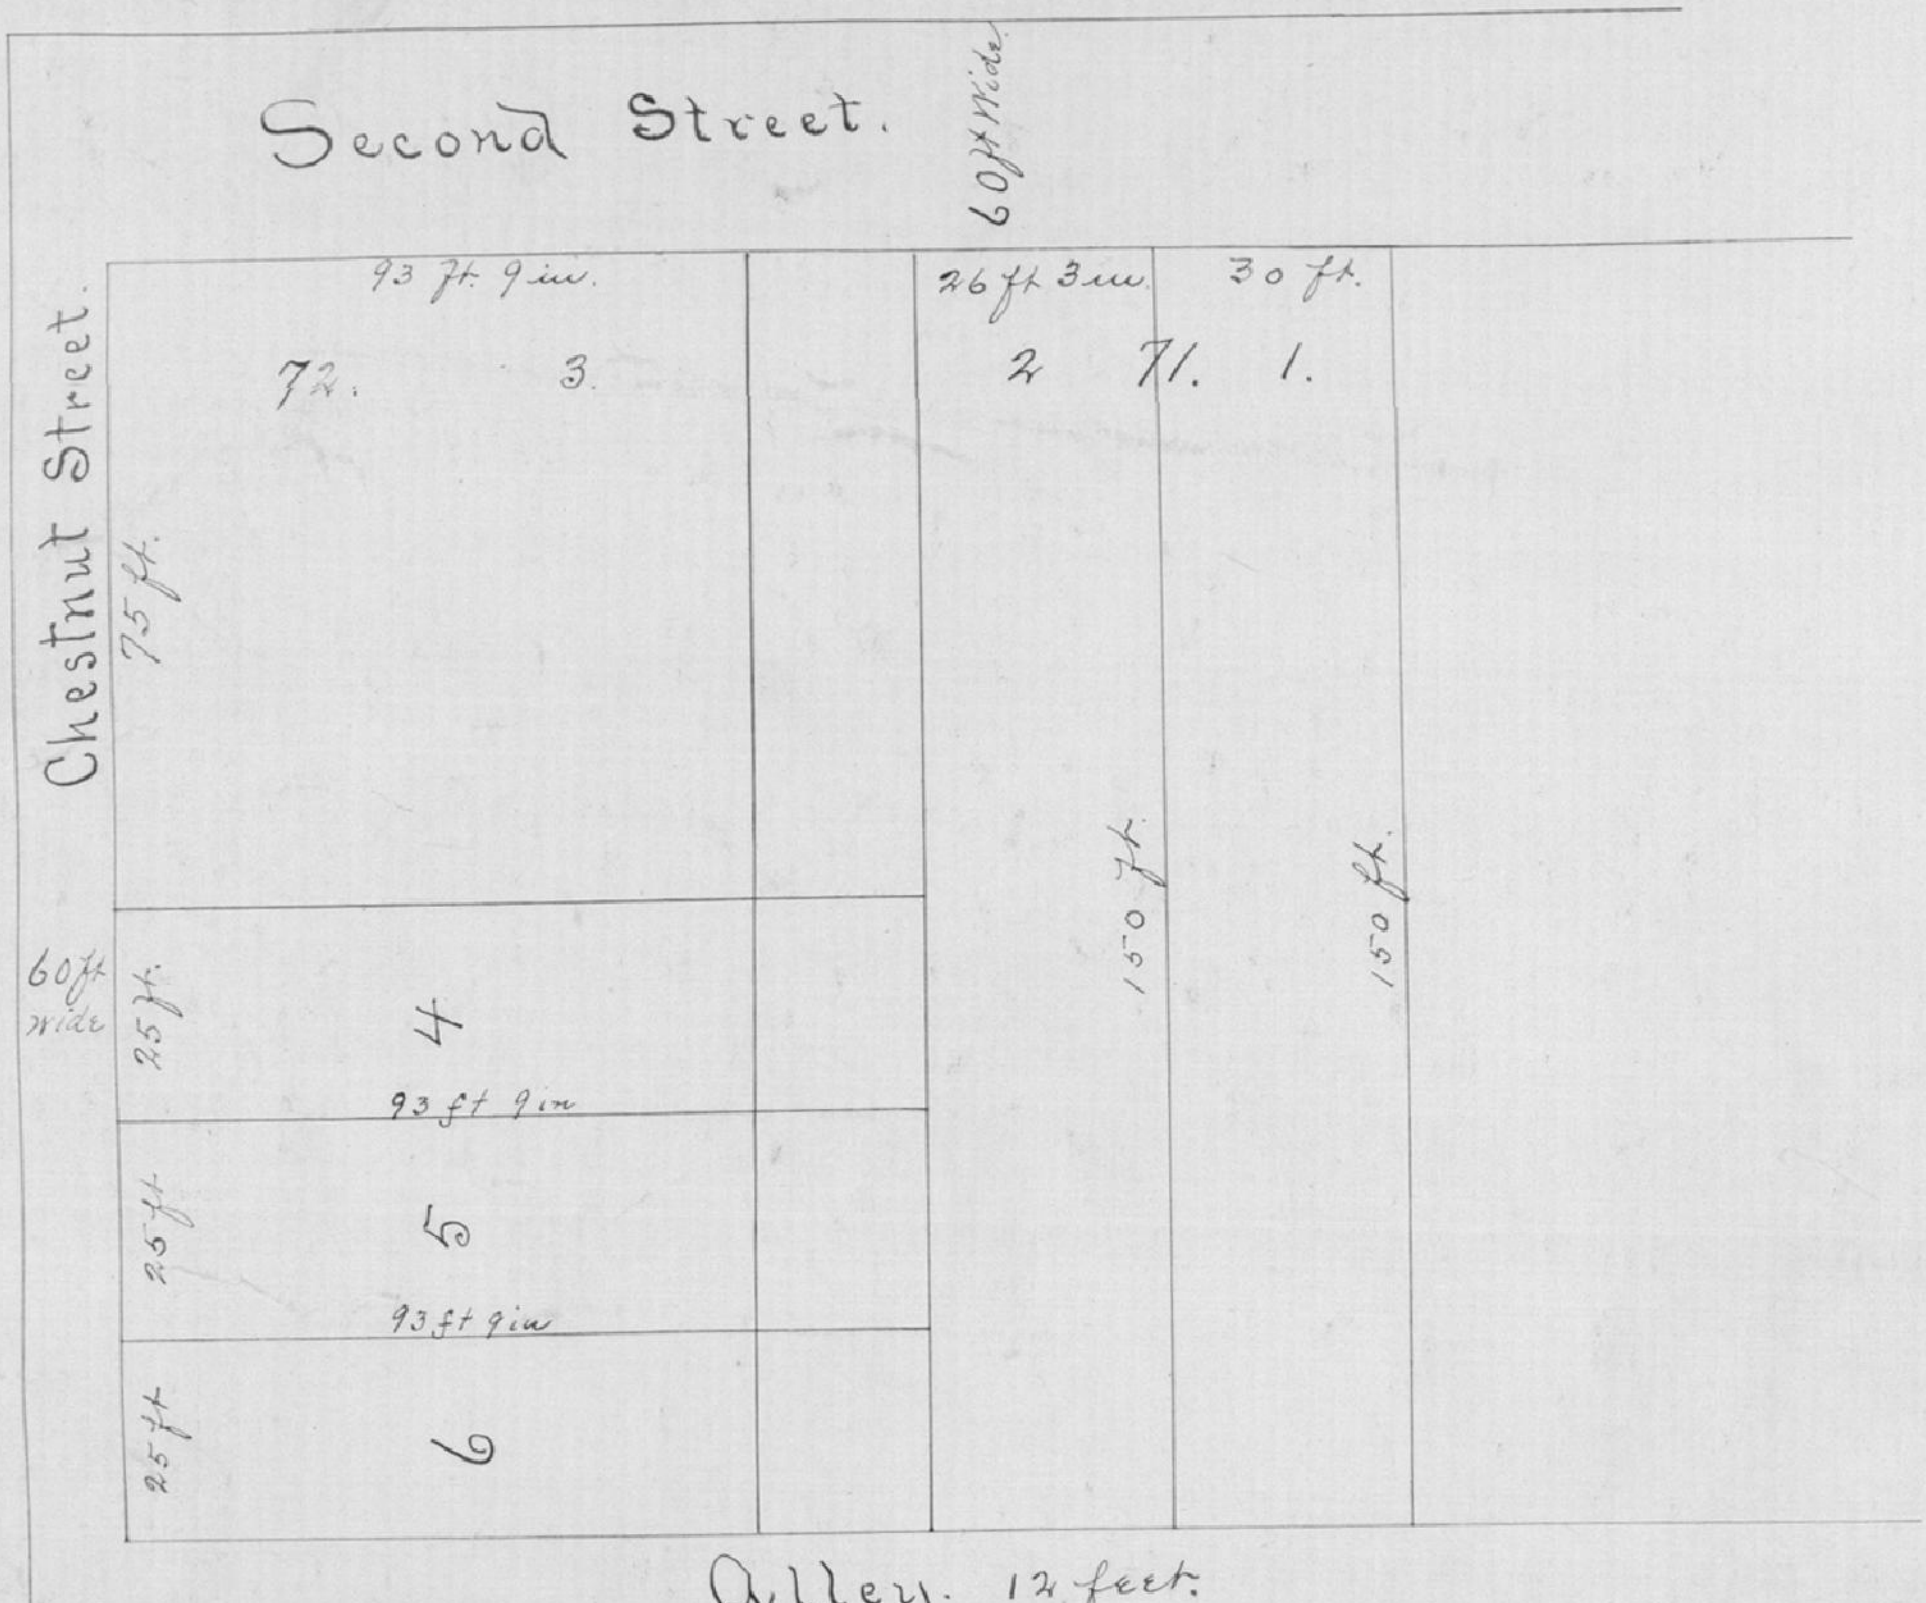

State of Indiana Vanderburgh County. ss:

I Samuel T. Jenkins Recorder in and for said County do certify that the within named Matthew W. Foster, Crawford Bell, John C. Henson and Marcus Sherwood came before me this day in my office and acknowledged the within Plat or Subdivision of Lot Nos 71+72 in the Upper Enlargement of the City of Evansville to be their voluntary act and deed for the purposes therein mentioned. Given under my hand and seal at Evansville the 26th day of August A.D. 1851.

Recorded Augt 26. 1851
S. T. Jenkins Recorder.

Samuel. T. Jenkins. (Seal)

Edward Hilgard R.P.C.
by Arthur F Mann Dpty
January 9th 1897

TRANSCRIBED FROM PLAT
RECORD 'A' PAGE 1.