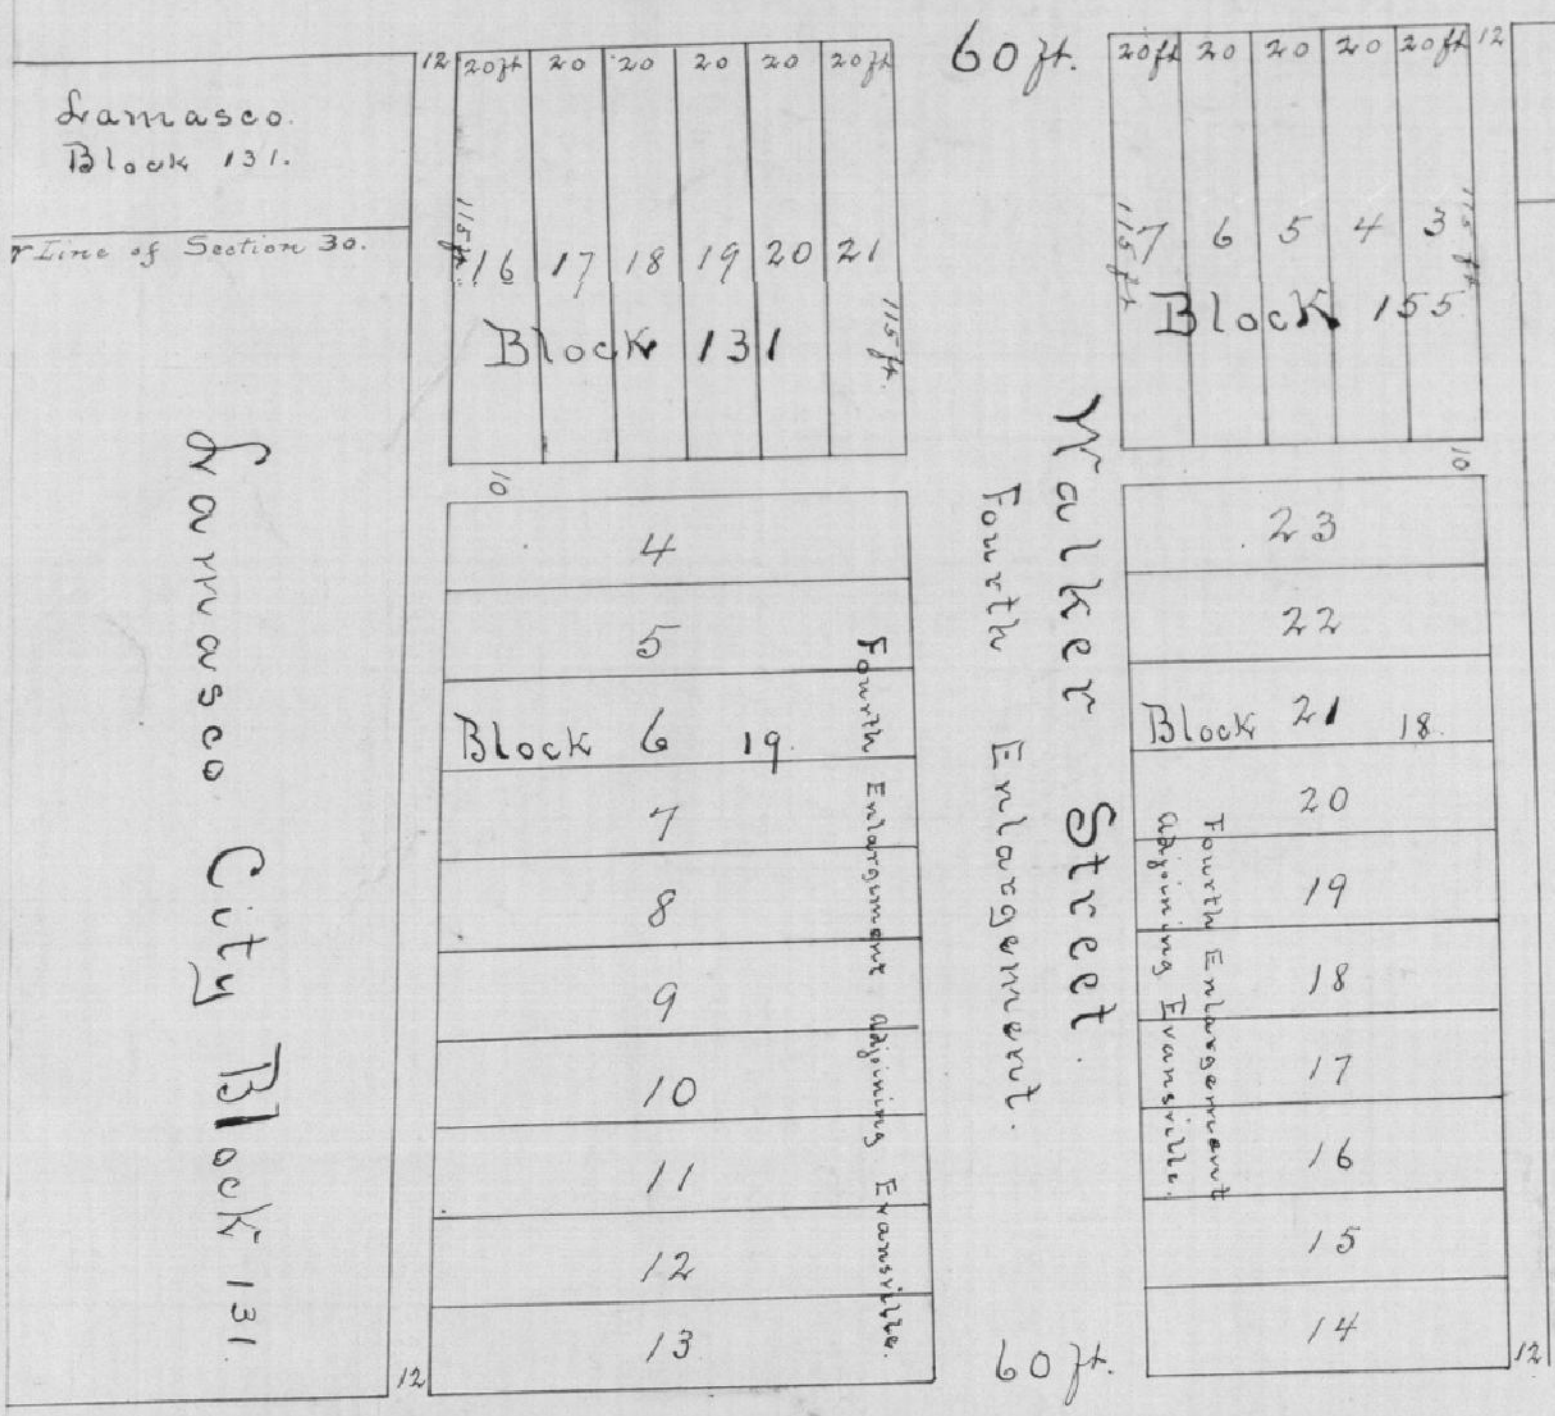

PLAT OF WILLIAM M WALKER'S Subdivision of LOTS № 16 & 17 in BLOCK № 131 LAMASCO, and LOTS № 1.2.& 3 in BLOCK № 19 in the FOURTH ENLARGEMENT adjoining Evansville said lots are now and henceforth Numbered Sixteen, Seventeen Eighteen, nineteen, twenty and twenty one (16.17.18.19.20.21) and the Block is now Numbered One hundred and thirty one (131) also lots Number three & four (3 & 4) in Block Number One hundred and fifty five (155) Lamasco and lots Numbers twenty four twenty five and twenty six (24.25 & 26) in Block Number Eighteen (18) in the Fourth Enlargement adjoining Evansville the said lots are now and henceforth Numbered three four five six and seven (3.4.5.6 & 7.) the said Block is Numbered One hundred & fifty five. the figures on said Plat show the midth and length of all of said lots. March 1st 1852

Wm M. Walker.

State of Indiana, Vanderburgh County, ss:

I, Samuel T. Jenkins Recorder in and for said County do hereby certify that the within named William M. Walker personally appeared before me and acknowledged the within and foregoing Plat to be his voluntary act and deed for the uses & purposes therein mentioned. Given under my hand and seal at Evansville the 8th day of March A. D. 1852.

Samuel T. Jenkins (Seal)

Recorded March 8th 1852.
S. T. Jenkins Recorder

Edward St. Rush R. V. Co.
by John D. Maun D. Ty. Jan 9th 1854

TRANSCRIBED FROM PLAT
RECORD 'A' PAGE 9.