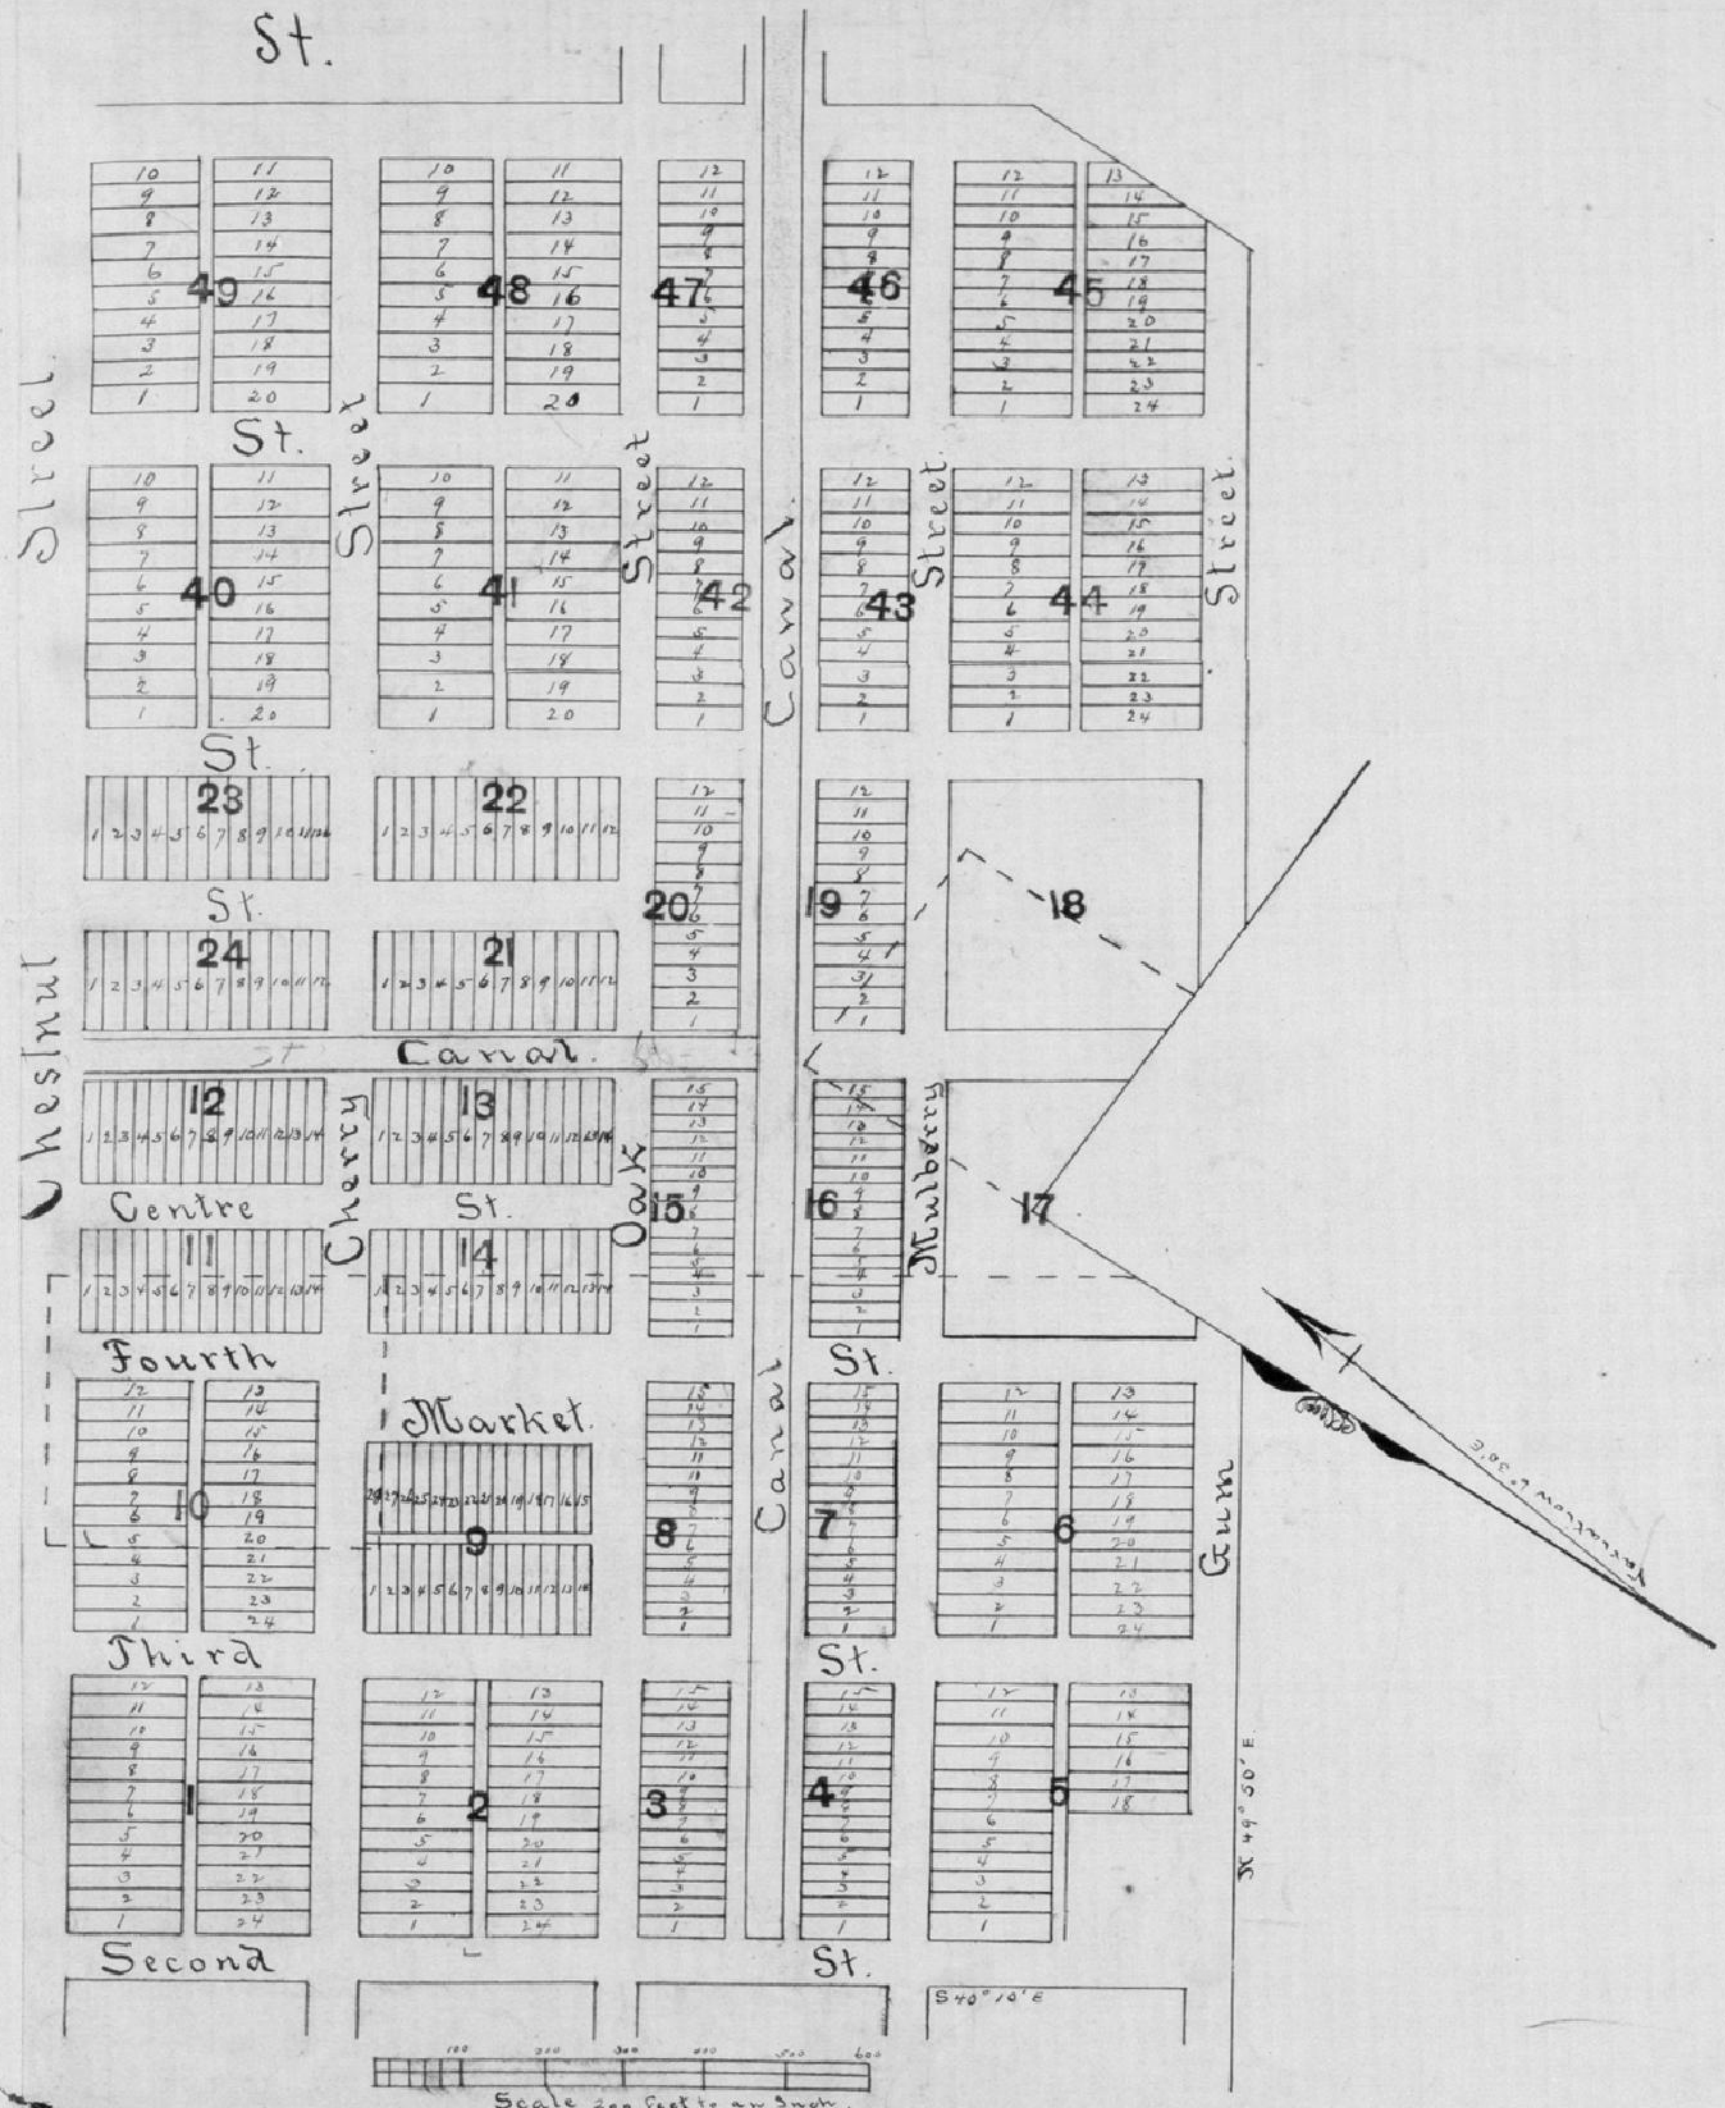

For easement Applying to Lot 10-10 Blk 35
See Deed Drawer 12 card 2644

For easement Applying to Lot Pt 6 + Pt 15 Blk 32
See Deed Drawer 12 card 4619

For easement Applying to Lot 14-15 Blk 32
See Deed Drawer 12 card 5545

FOR ~~AFFIDAVIT~~ Notice of Preservation Area Plat APPLYING TO THIS ~~LEASE~~
SEE MISC. DRAWER 5 CARD 9159
#1999R0014792 DATE 5-5-99
ATTEST: BETTY J. HEISMAN, RVC
BY Rebecca J Kachanuk DRVC

For easement Applying to Lot 1-12, 5-12, 1-14
See Deed Drawer 7 card 9576

For easement Applying to Lot 13 & 14
See Deed Drawer 7 card 10068