PLAT

OF

V I E N N O

by

Ebenezer Phillips Dec. 22nd 1837

Scale of 200 feet to an Inch Chain 22/100 ft.

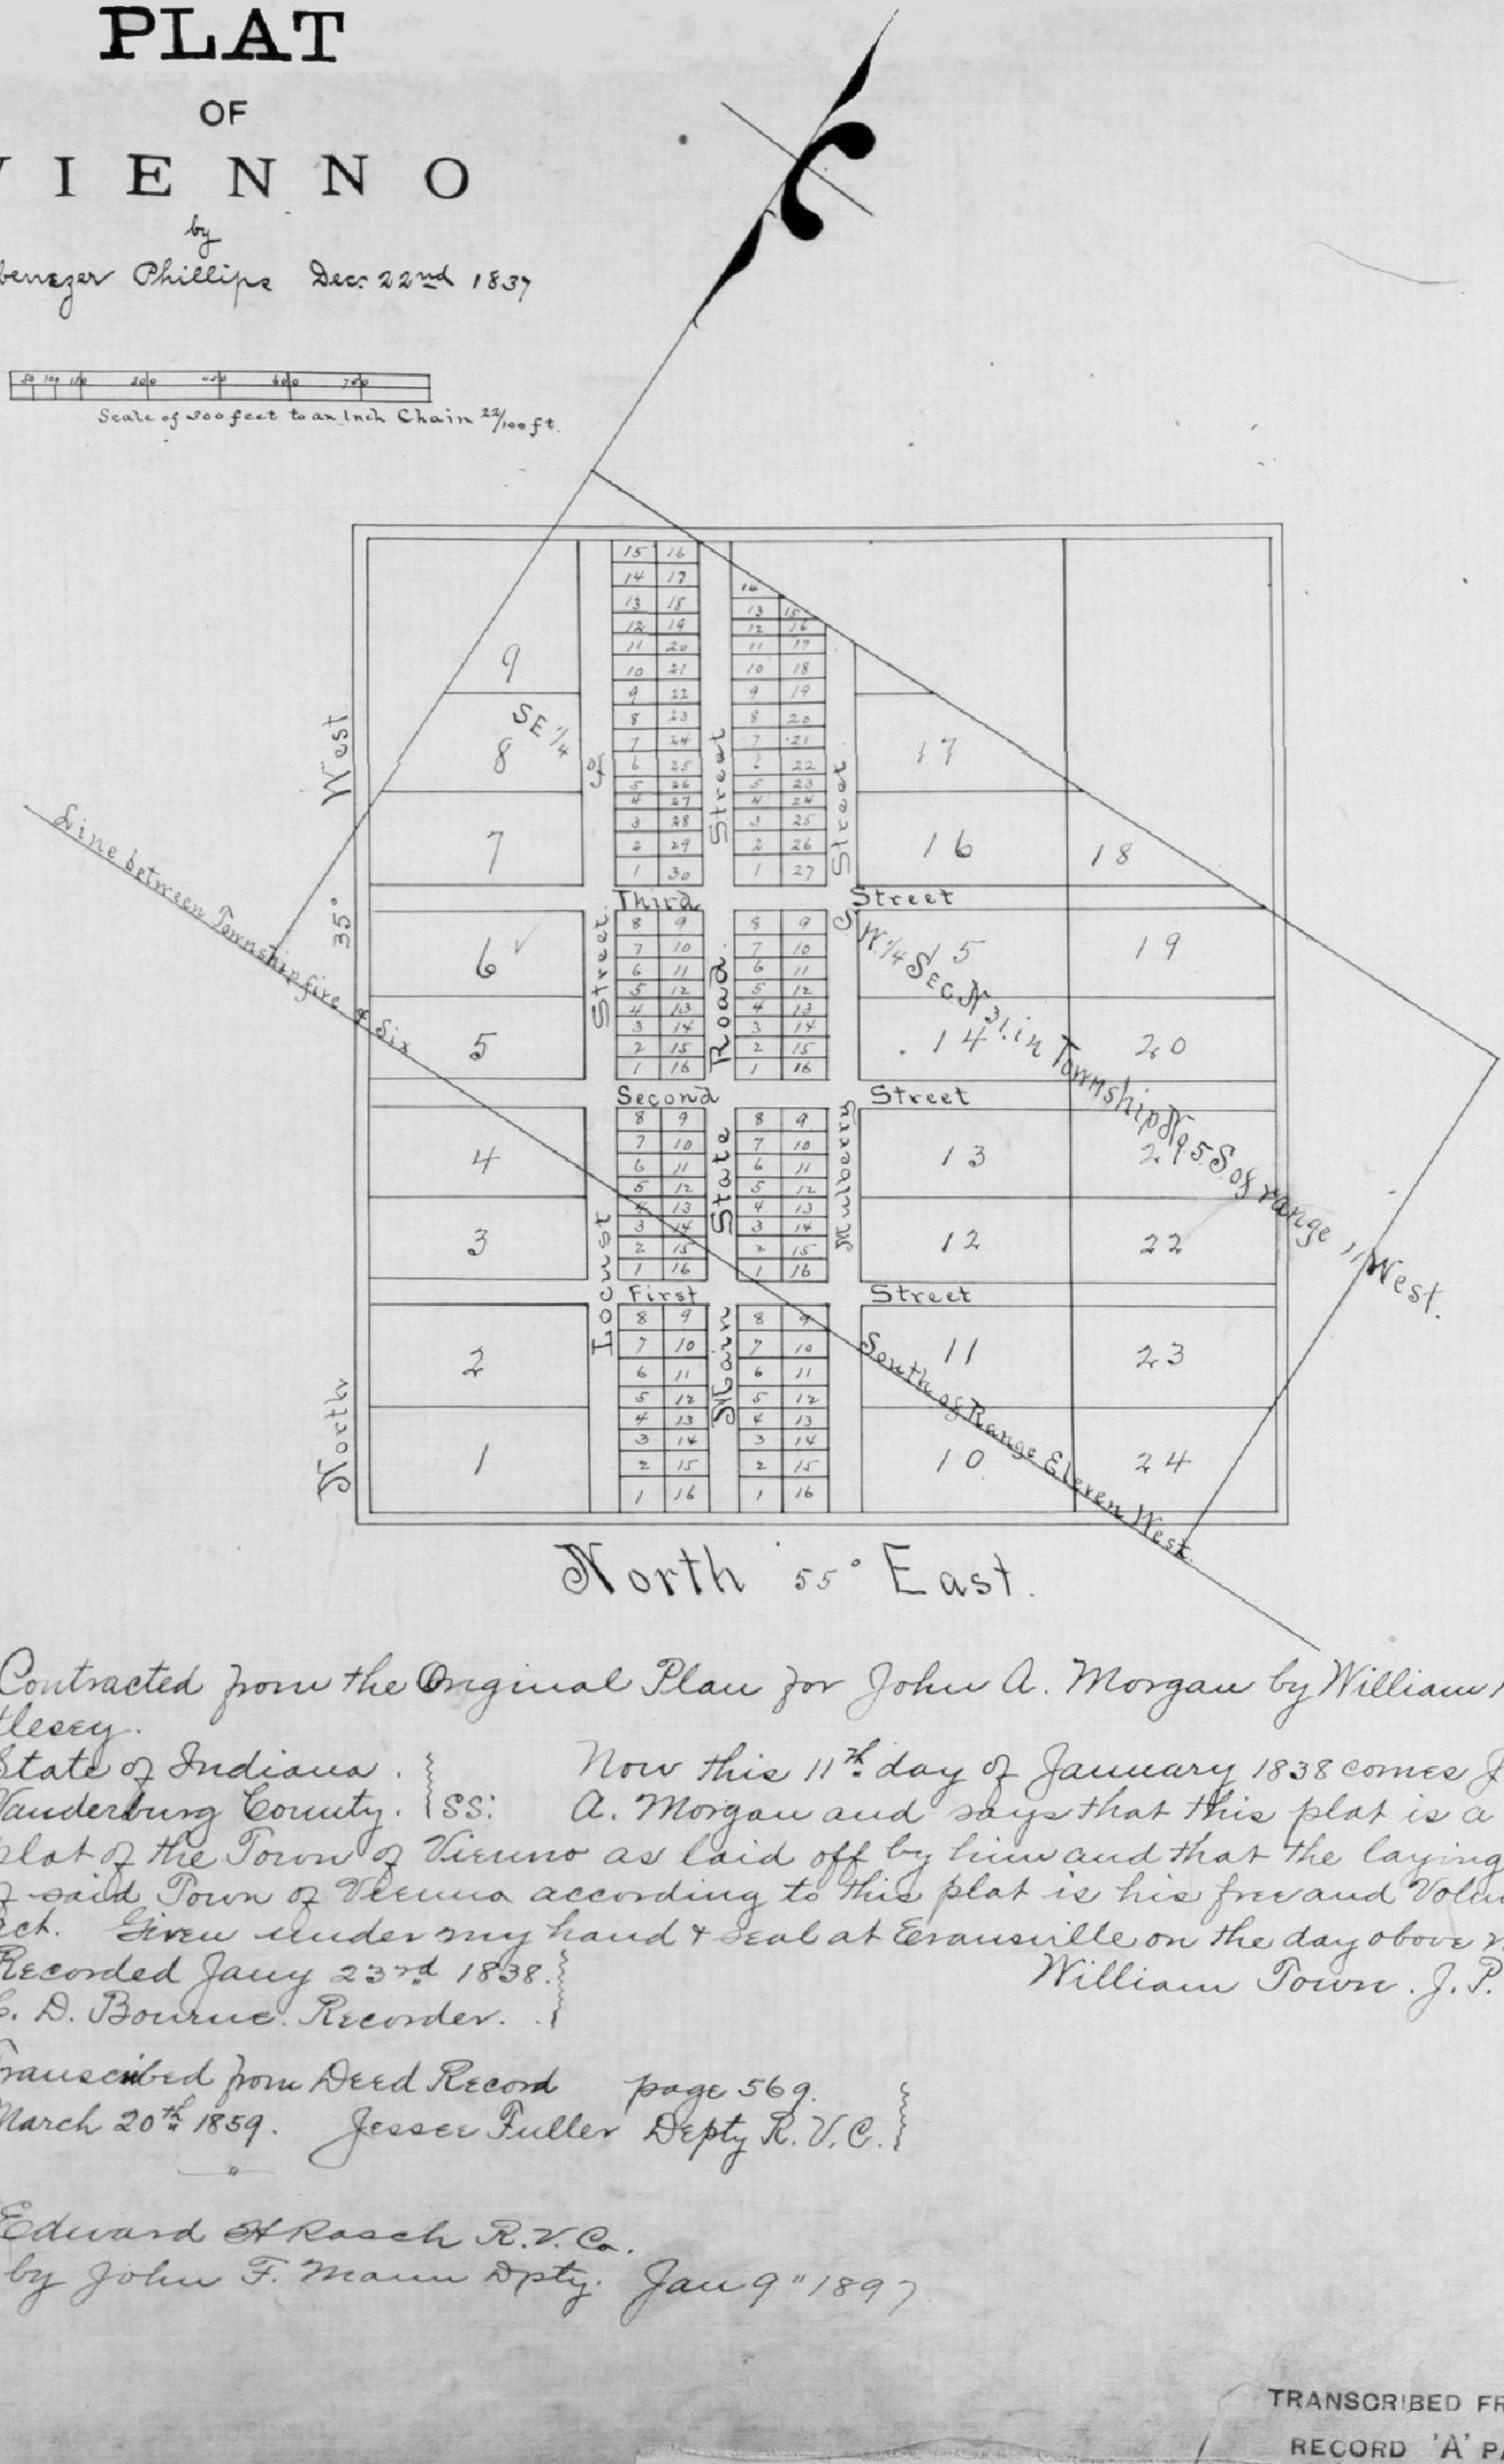

Contracted from the Orginal Plan for John A. Morgan by William Whittlesey.

State of Indiana. } SS: Vanderburg County. } SS:

Now this 11th day of January 1838 comes John A. Morgan and says that this plat is a true plat of the Town of Vienno as laid off by him and that the laying off of said Town of Vienna according to this plat is his free and Voluntary act. Given under my hand & Seal at Evansville on the day above mitten

William Town. J. P. (Seal)

Recorded Janu 23rd 1838.
C. D. Bourne. Recorder.

Transcribed from Deed Record page 569.
March 20th 1859. Jesse Fuller Depty R. V. C.

Edward H Rasch R. V. Co.
by John F. Mann Dpty. Jan 9th 1897

TRANSCRIBED FROM PLAT
RECORD 'A' PAGE 141.