
FOURTH ENLARGEMENT Adjoining the Town of Evansville layed out by Amos Clark Gideon J Lee & Wm M Walker.

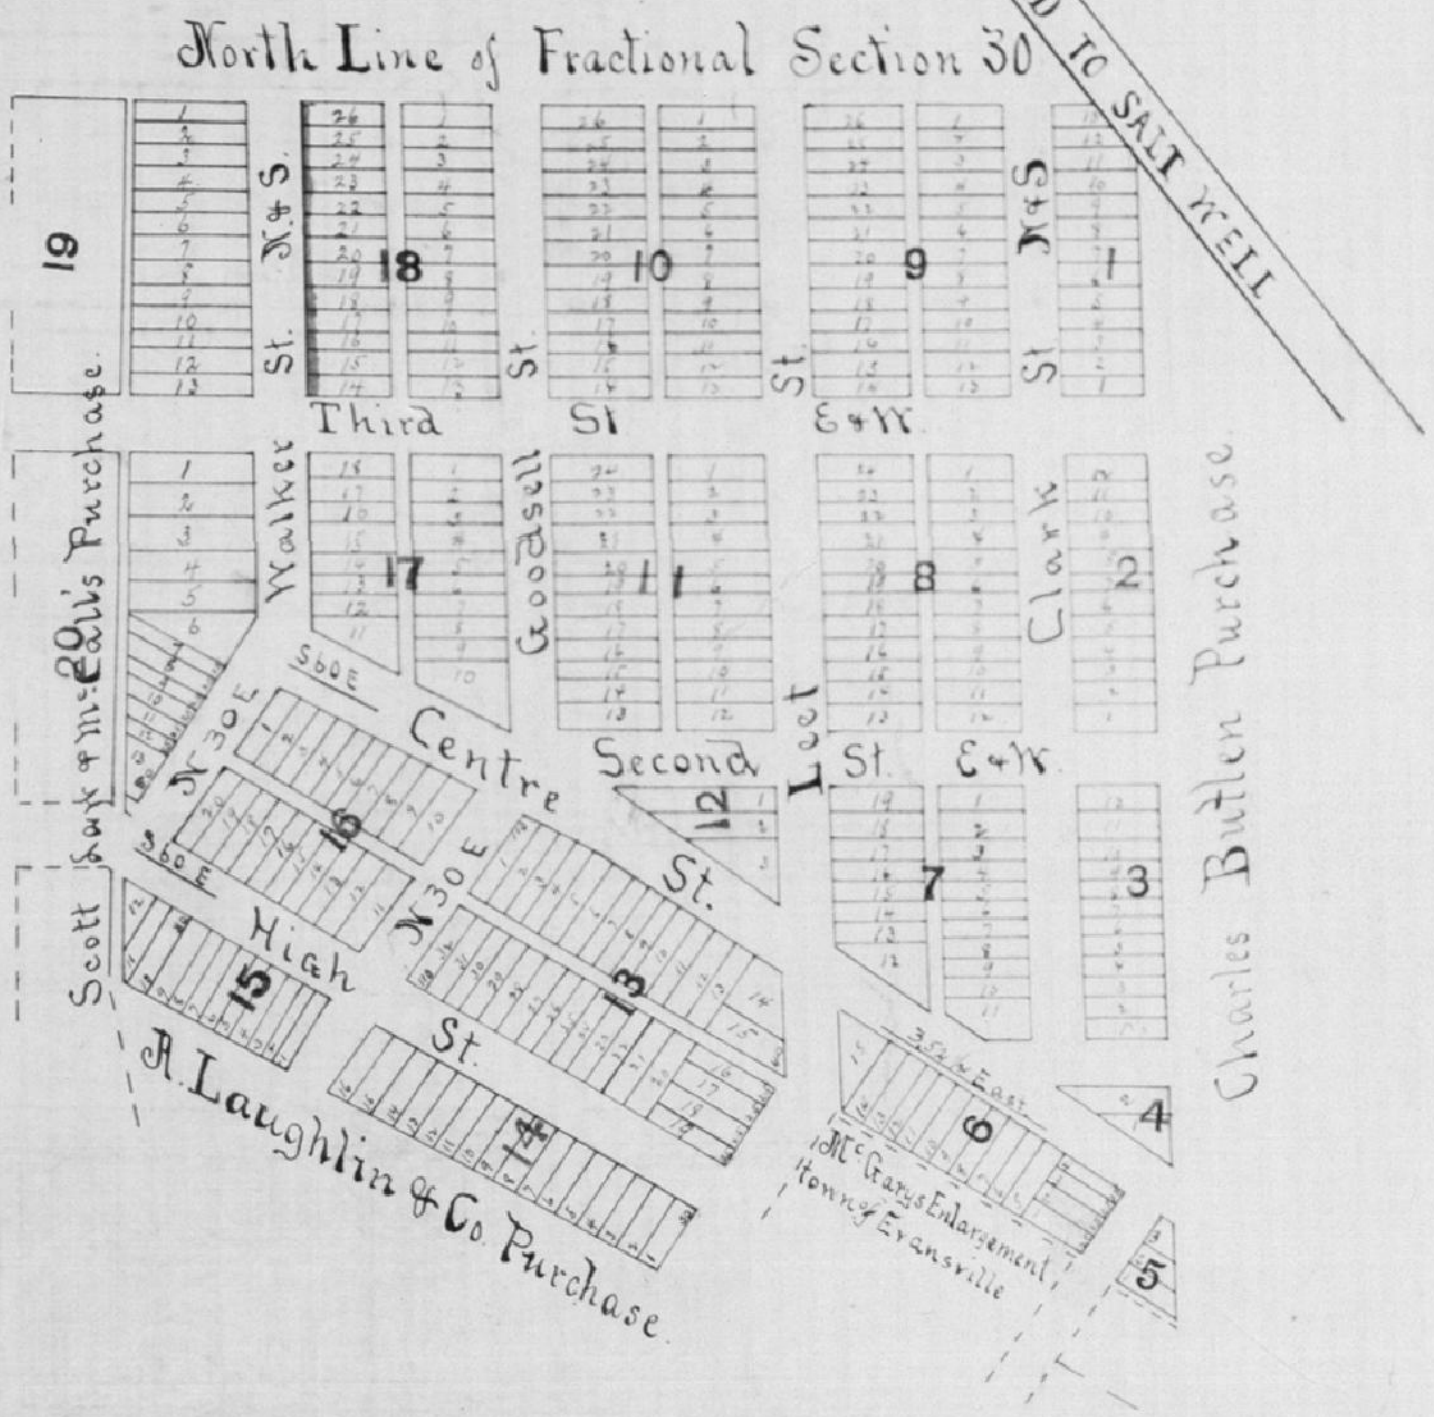

Fourth Enlargement adjoining the Town of Evansville is layed out upon a piece of ground bounded on the East by lands owned by Charles Butler, on the North & West by lands owned by Scott, Law, & McCall (Called Lamasco City) on the South (south west) by land owned by A Laughlin & Co and claimed by Formby. McGary Enlargement to the Town of Evansville. The lots in Blocks 1. 2. 3. 7. 8. 9. 18 & 19. are 100 feet deep. In 10 & 11 - 109 ft deep. In 13 & 16 - 110 ft deep. (except fractional lots) all lots (except fractions) are 25 feet front. Figures on the front of lots refer to the width and on the side the depth. all streets are 60 ft wide & alleys 12 ft on the East & West side of the plat 6 ft is left for half an alley. Lots in Blocks 17 & 20 run back to a 6 ft alley adjoining Scott, Law & McCalls. . . Those in Blocks 14 & 15 to lands owned by A. Laughlin & Co and claimed by Formby and Blocks 5 & 6 The lots run back to an alley 12 feet wide and joining to the lower or McGarys Enlargement. said Fourth Enlargement is situated in Fractional Section Thirty Town 6 south of Range Ten (10) west of the lands offered for sale at Vincennes. Witness our hands & seals this 22nd day of September 1837. -

Amos Clark. (Seal)
Wm M. Walker. (Seal)
Gideon J. Lee by (Seal)
Edward Hopkins Agent.

State of Indiana }
Vanderburgh County }

Be it remembered that on the Twenty second day of September in the year of our Lord One Thousand Eight hundred and thirty seven before me William Toon a Justice of the peace in and for the County and State aforesaid personally appeared the within named Amos Clark. William M. Walker and Edward Hopkins as agent for Gideon J. Lee and severally acknowledged the within platt to be their act and deed. In Witness whereof I have hereunto set my hand & seal the date above written.

William Toon. J. P. (Seal)

Recorded Oct 26" 1837. }
C. D. Bourne Recorder }

Transcribed from Deed Record E. Page 394 & 395. }
March 19" 1859. Jesse Fuller. Dept. R. V. C. }

Edward H. Rasch R. V. C.
by John F. Mann Dpty. Jan 9" 1897.

TRANSCRIBED FROM PLAT
RECORD 'A' PAGE 137.