
PLAT

OF

JACOBSVILLE

in the County of Vanderburgh in the State of Indiana as laid off by Hannah Jacobs proprietor thereof on the fourteenth day of July A.D. 1852.

(See page 28)

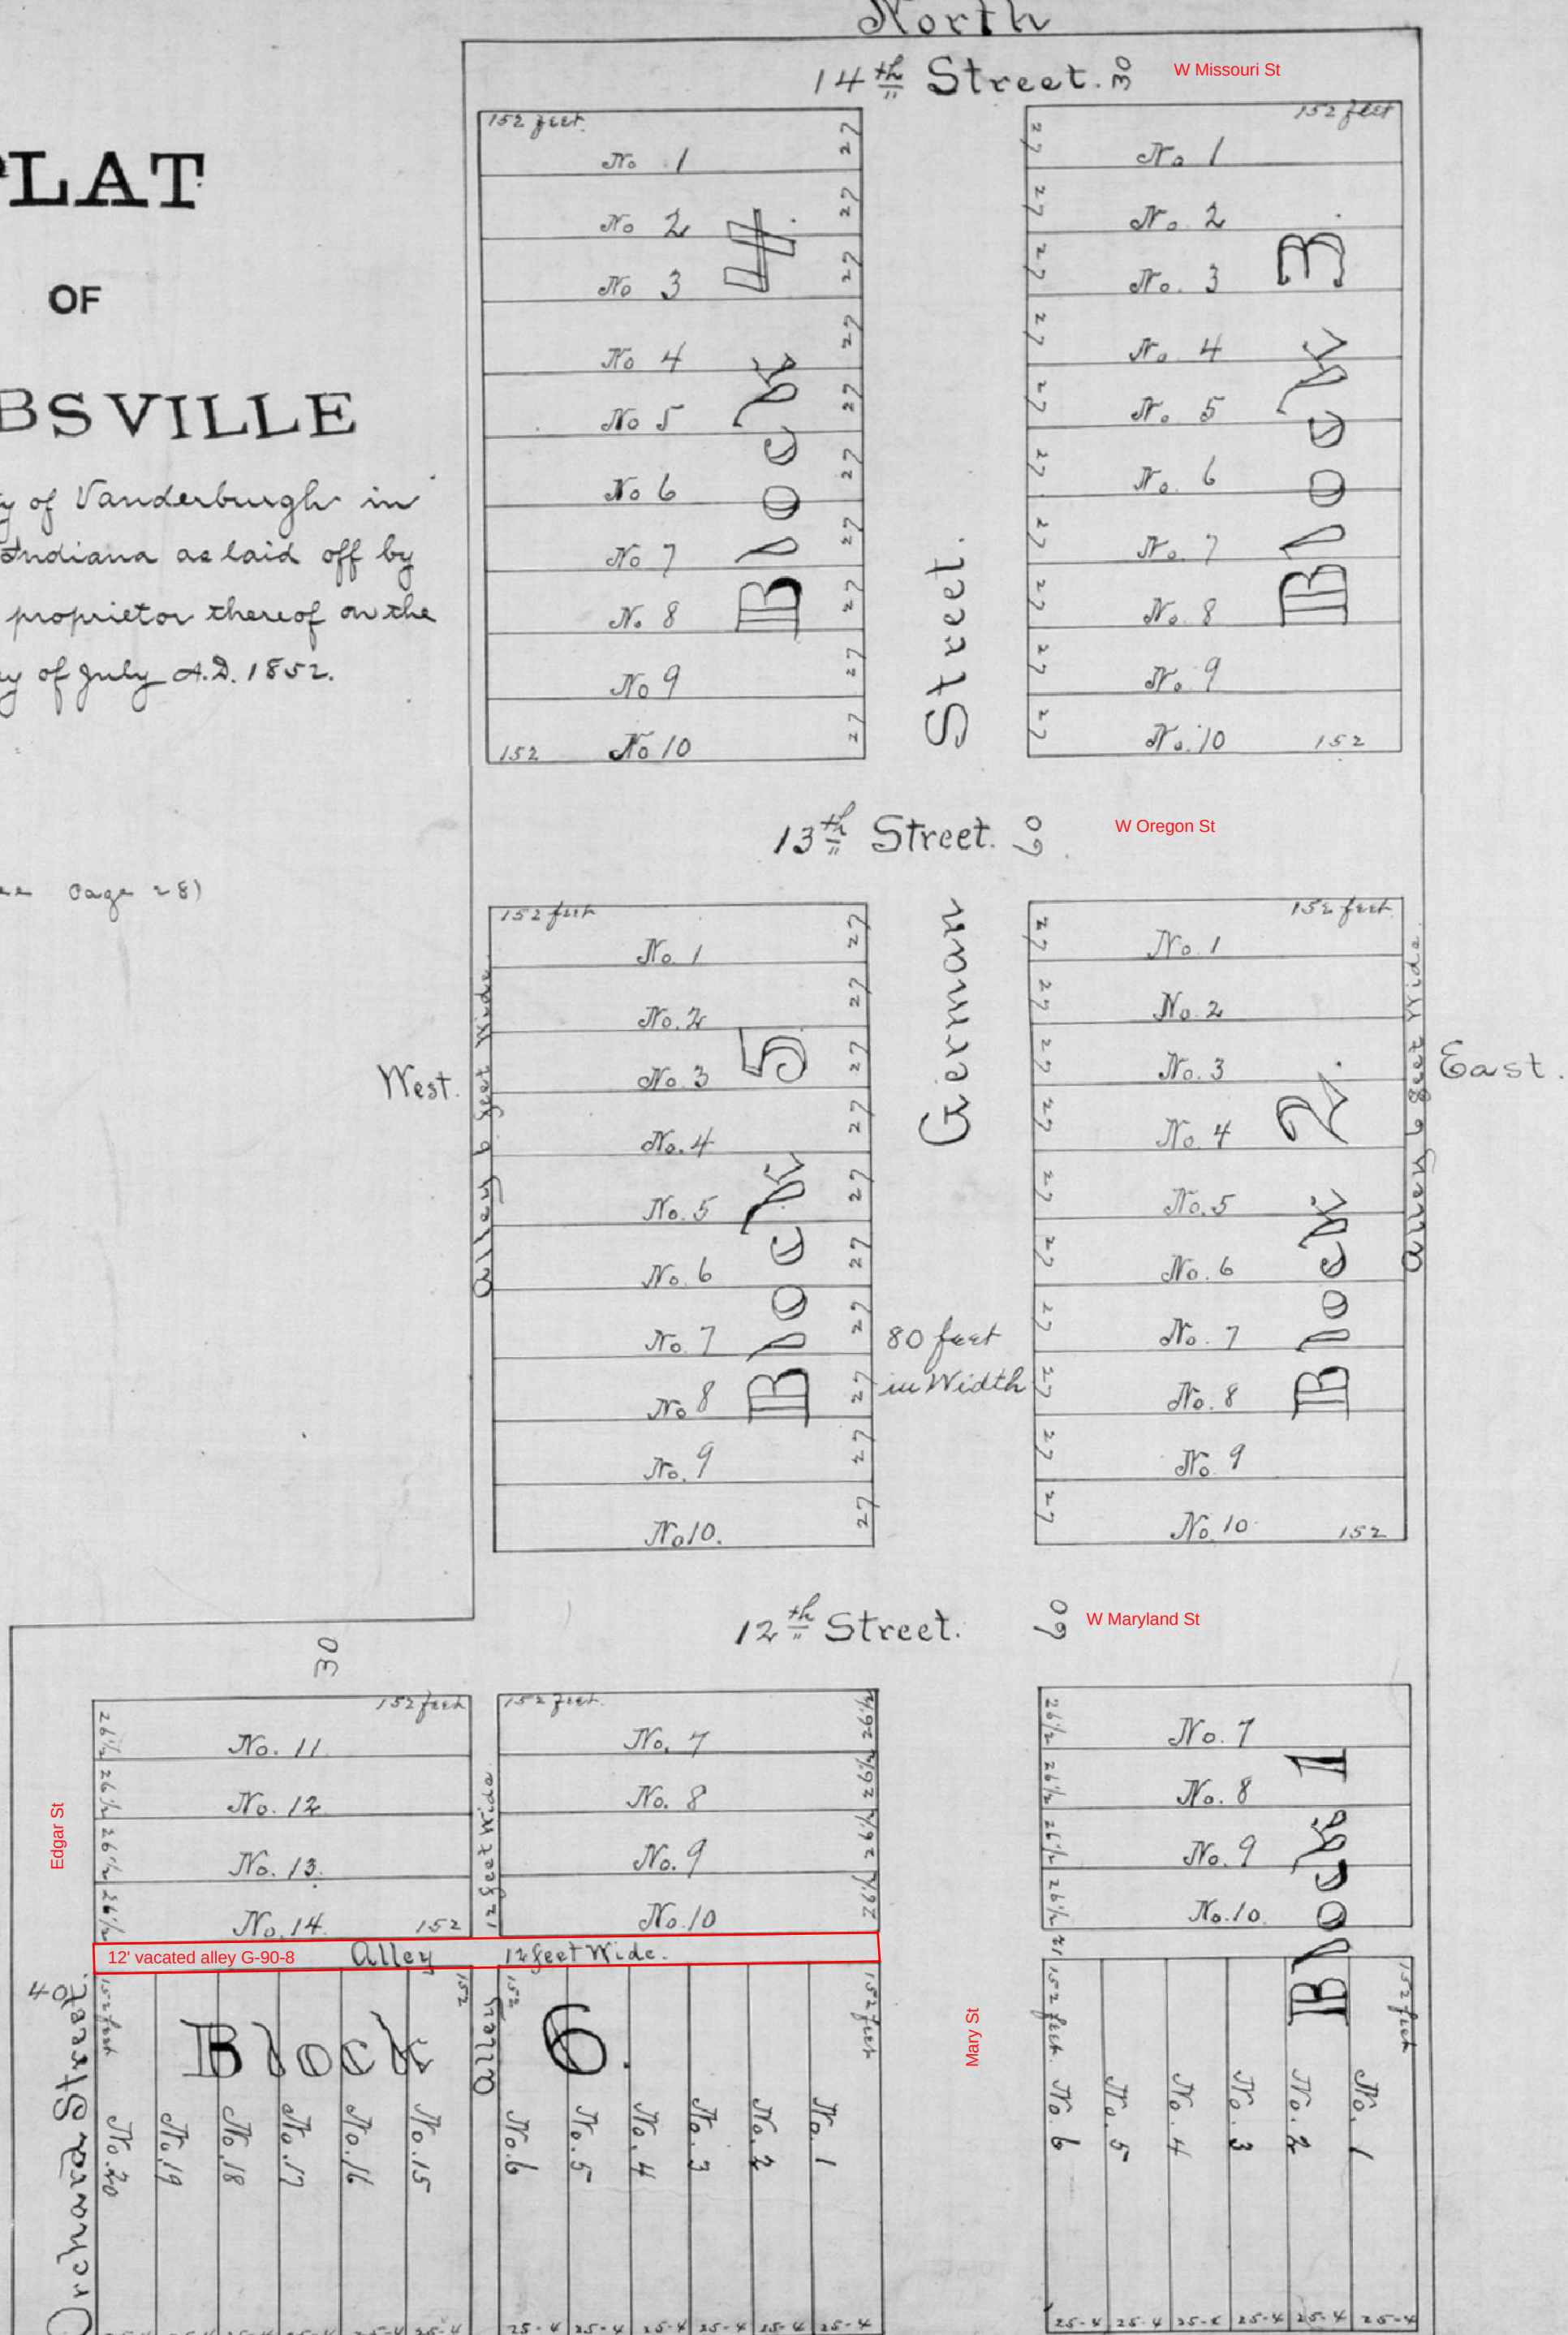

TRANSCRIBED FROM PLAT
RECORD 'A' PAGE 16

For easement Applying to Lot Pt alley Blk 6
See Deed Drawer 5 card 2783

For easement Applying to Lot Pt Blk 1
See Deed Drawer 5 card 10514

For easement Applying to Lot Pt Blk 1
See Deed Drawer 5 card 10515

For easement Applying to Lot Pt Blk 1
See Deed Drawer 5 card 10516

For easement Applying to Lot Pt Blk 1
See Deed Drawer 6 card 1135

For easement Applying to Lot Pt Blk 1
See Deed Drawer 6 card Box 52