PLAT
OF
LILLESTON S ENLARGEMENT

of Evansville, is being a part of out lot Nr 3 as laid out by A.M. Evans.
Lots are 25 ft. wide

J.M. Lillestons

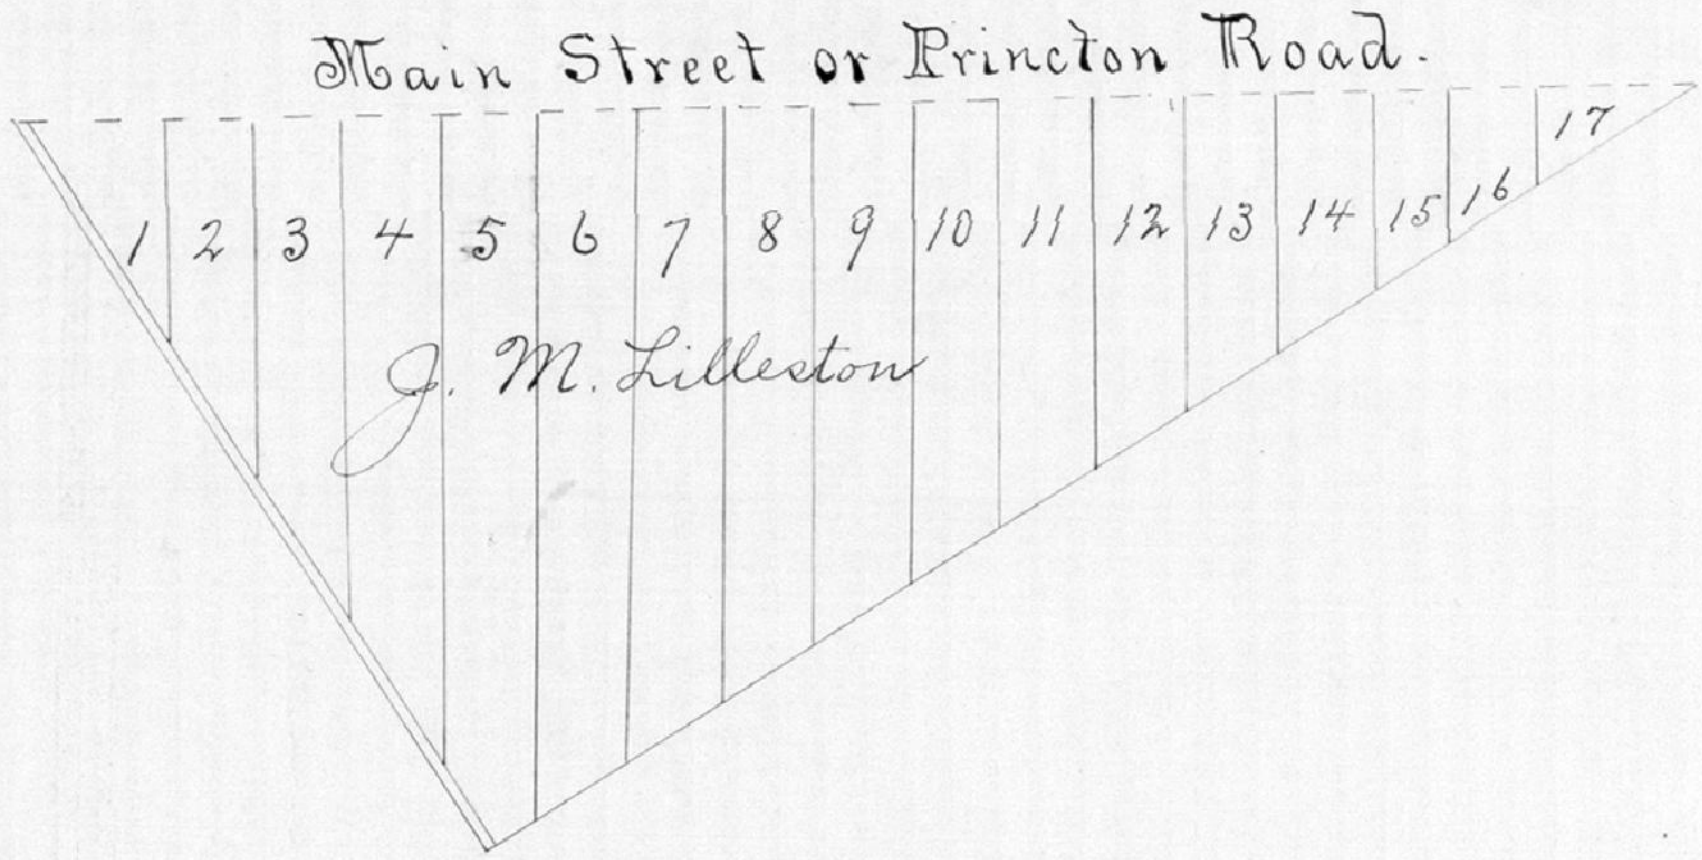

I. Charles D. Bourne, Recorder in and for the County of Vanderburg in the state of Indiana, do certify that John M. Lillestons came before me this day & acknowledged the within plat of "Lillestons Enlargement of Evansville" to be his voluntary act and deed for the purposes therein mentioned.
Given under my hand and seal at Evansville Sep 21st 1839.

C. D. Bourne. Recd

Recorded Oct 31st 1839 }
C. D. Bourne R. V. C. }
Transcribed from deed record "H." page 57. }
March 28th 1859. Jessee Fuller Depty R. V. C. }.

Edward H Rasch R. & Co.
by John F. Mann Dpoty. Jan 9' 1897.

TRANSCRIBED FROM PLAT
A' PAGE 155