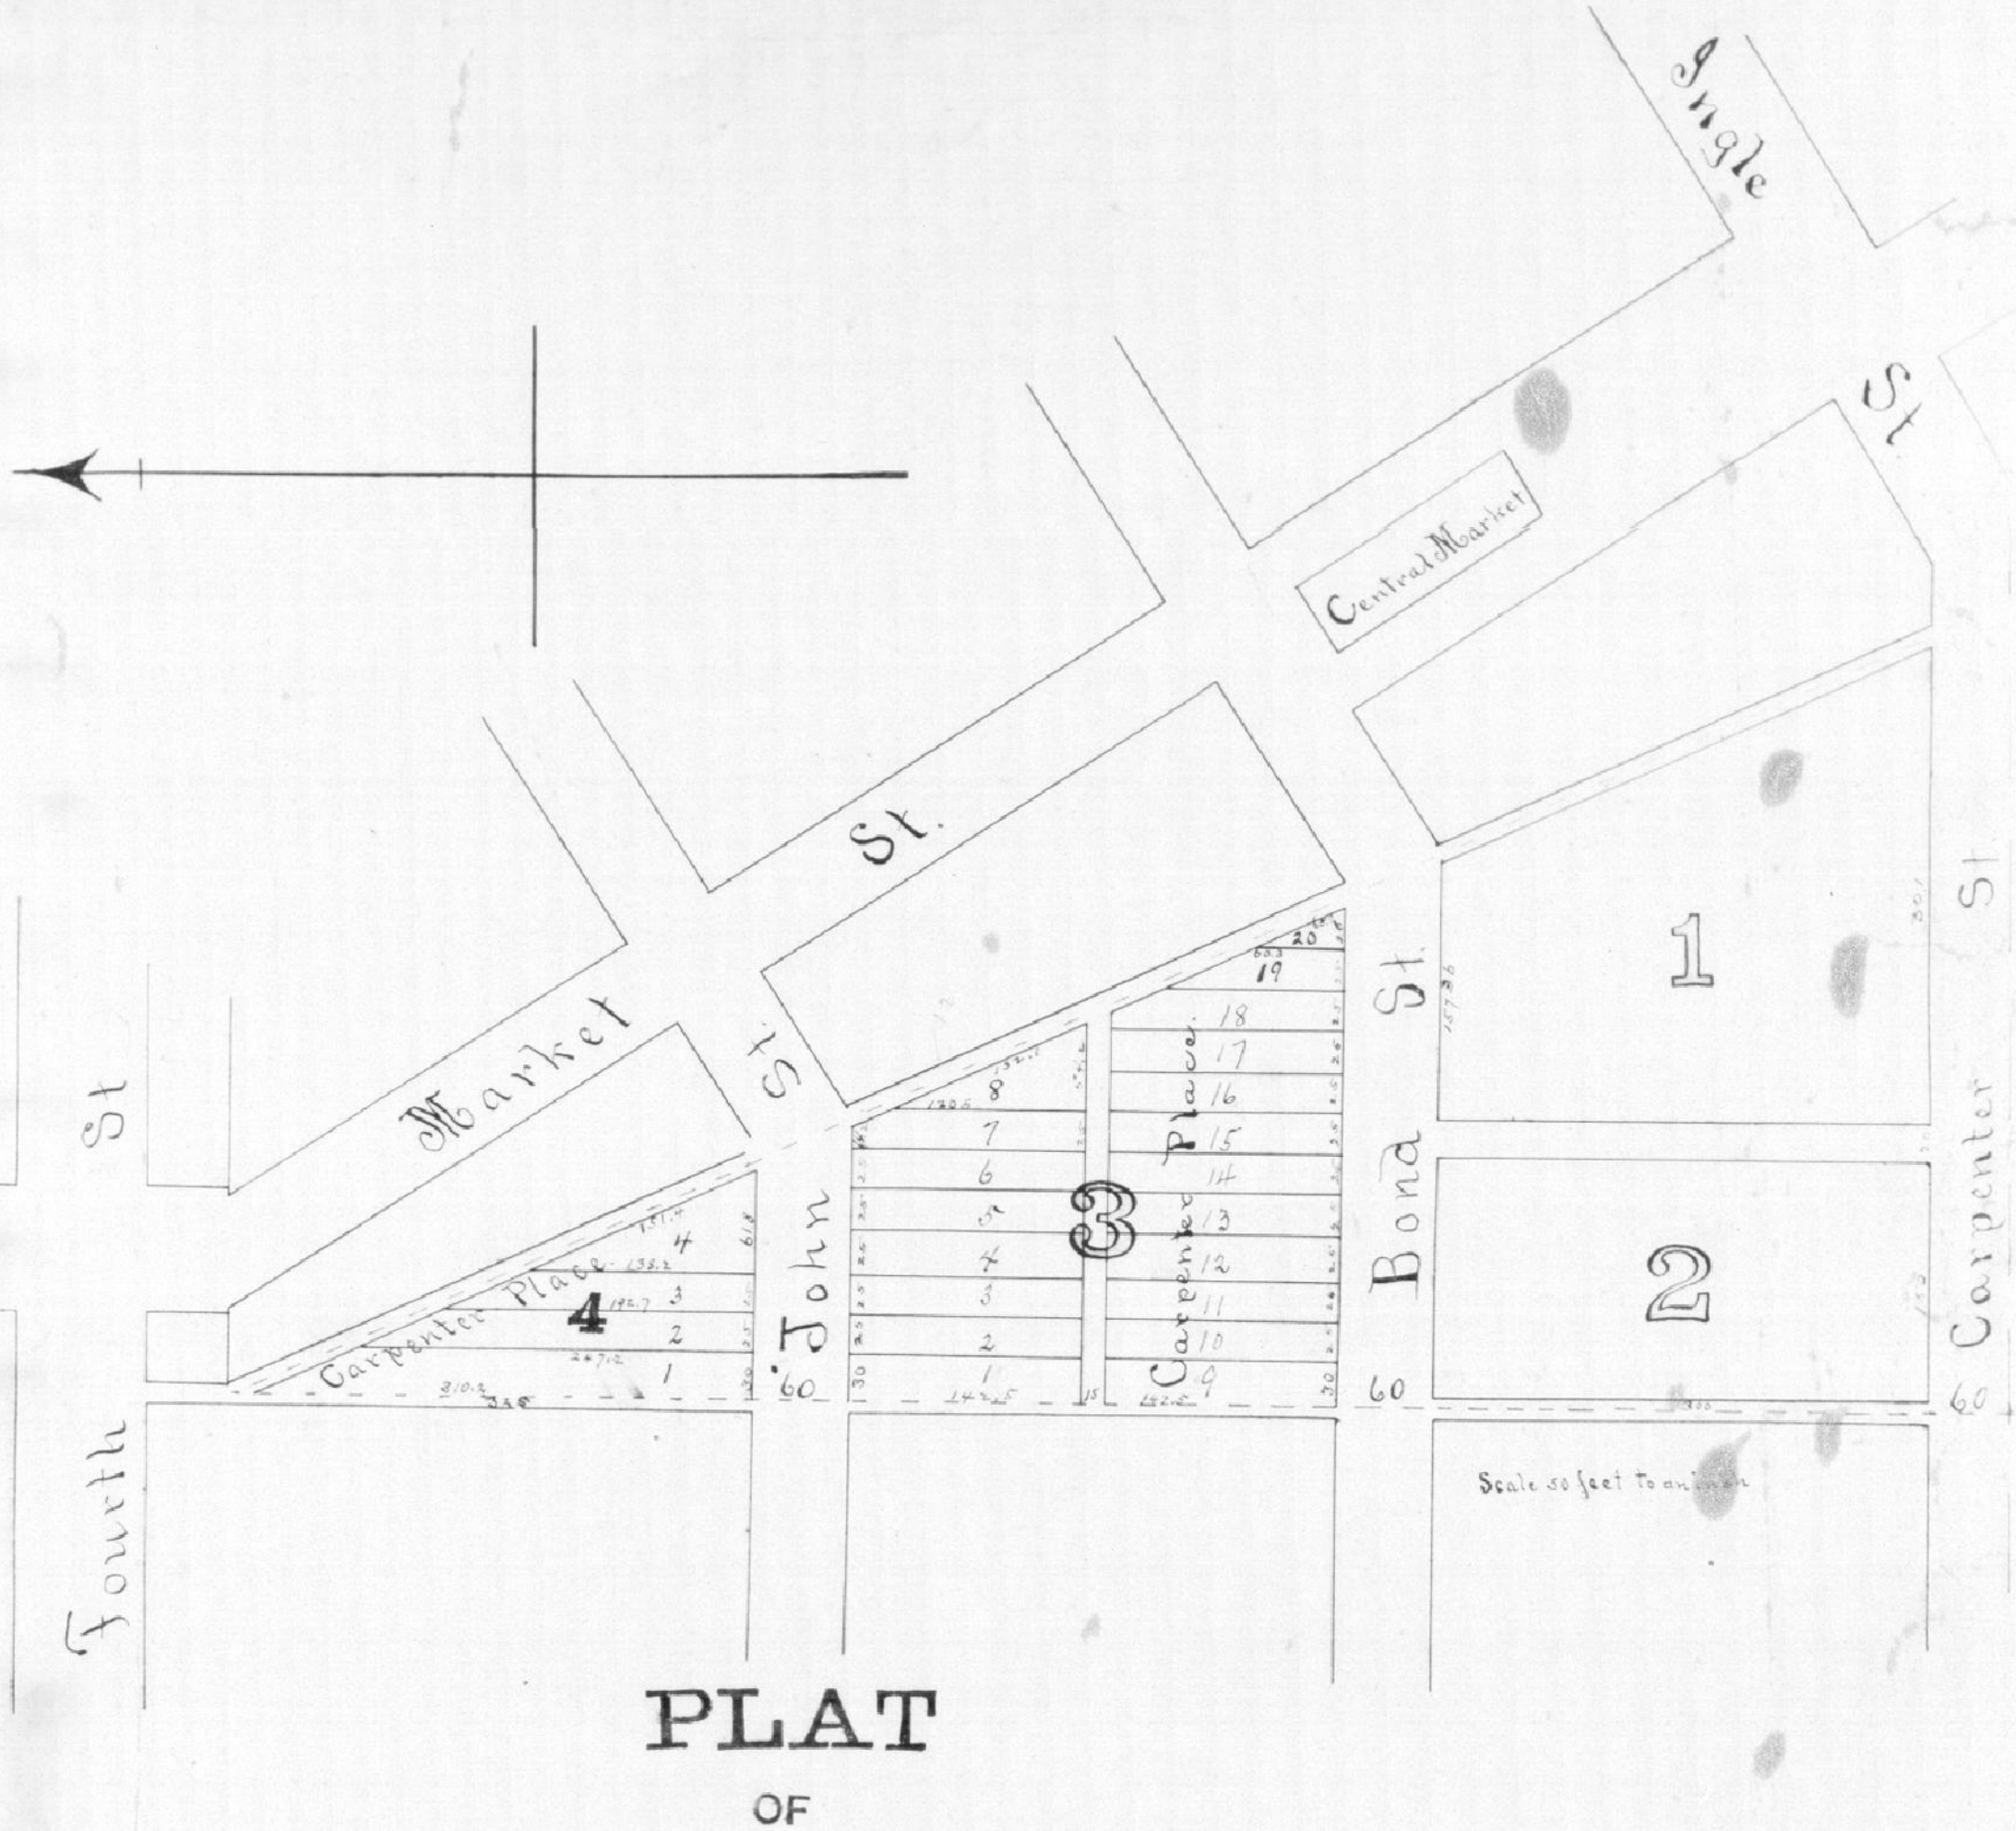

PLAT

OF

CARPENTER AND INGLES SUBDIVISION, OF BLOCK I Battell Place and Blocks Three & Four Carpenter Place, made and acknowledged by Hillard Carpenter & John Ingle jr proprietors,

The lots in said Block 1 Battell place are numbered from 1. to 28 inclusive. The regular Lots are 25 by 100 feet except Lot One which is thirty ft wide, The dimensions of the regular lots will be seen by reference to the figure indicating the length of their several lines upon the plat. The lots in Block 3 Carpenter place are numbered from 1 to 20 inclusive. The regular Lots are 25 by 142½ feet, except Lots one & nine which are 30 feet each wide. The irregular or fractional Lots have the length of their lines all marked on the Plat. The Lots in Block four Carpenter place are numbered from 1 to 4 inclusive & they are all irregular or fraction all & the length of their lines is marked upon the plat. The alleys in Blocks one Battell place & 3 Carpenter place are each 15 feet wide & the alley at the square end of Lot 25 Battell place is widened out as indicated by the squaring the end of said lot for about ⅔ its width. The alleys between Blocks 3 & 4 Carpenter place & Blocks 3 & 4 Stockwells Enlargement are each (12 feet) twelve feet wide. The alleys between said Blocks 2 & 1 - 4th Enlargement are each only six feet wide. John Ingle jr & his heirs & assigns are granted & claim the