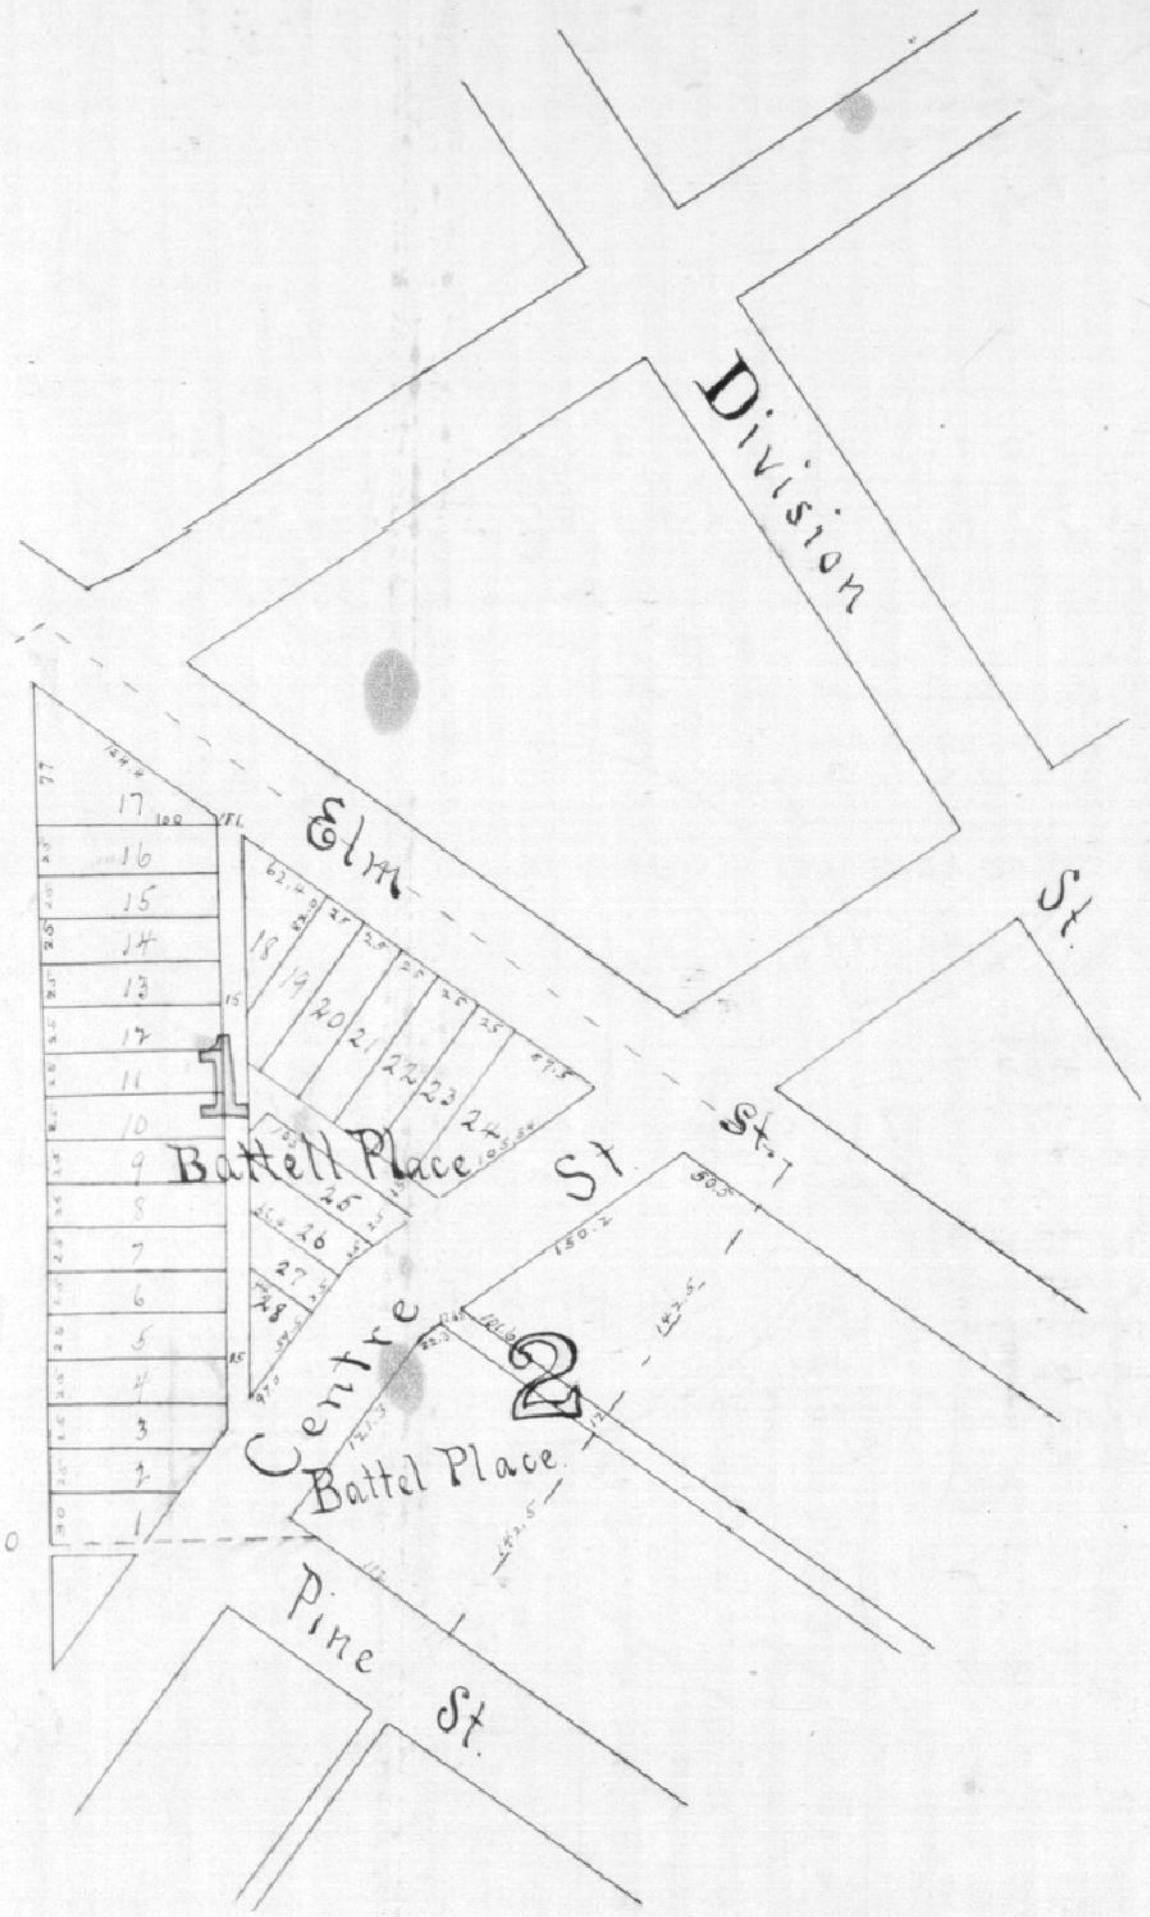

right (reserve the right) to occupy & close up the alley in Block 1 Battell place which lies in the rear of Lots three, four, five, six, seven, eight, & nine from the Eastern side of Lot 9. to its intersection with Centre street as said alley is now marked on said plat at any time before said plat is recorded or afterwards until some one or more of said lots abutting on said alley shall pass into the hands of other parties after which the right will be held in conjunction only with such parties so holding any one of said Lots no change is made in the streets bounding said Blocks by this Subdivision nor in the size or shape of said Blocks.

Willard Carpenter. (Seal)
John Ingle. Jr. (Seal)

Evansville Ind Feby 14th 1857.

State of Indiana, Vanderburgh County, ss: Before me Bracket Mills a justice of the Peace in & for Pigeon Township on this 14th day of February A.D. 1857. personally appeared Willard Carpenter & John Ingle jr the subscribers to the annexed & foregoing plat and specifications of Carpenter & Ingles Subdivision of Block No 1 Battell place & Blocks No 3 & 4 Carpenter place Evansville and acknowledged the said plat and specifications to be their voluntary act & deed severally. Witness my hand & seal on the date above.

Bracket Mills. (Seal)
Justice

Recorded Oct 23d 1858.
John Farrel. R.V.C.
pr C. C. Collins Dpt.

Edward A Rosch R.V.Co.
by John F. Mann Dpty. Jan 9th 189

TRANSCRIBED FROM PLAT
RECORD 'A' PAGE 109.