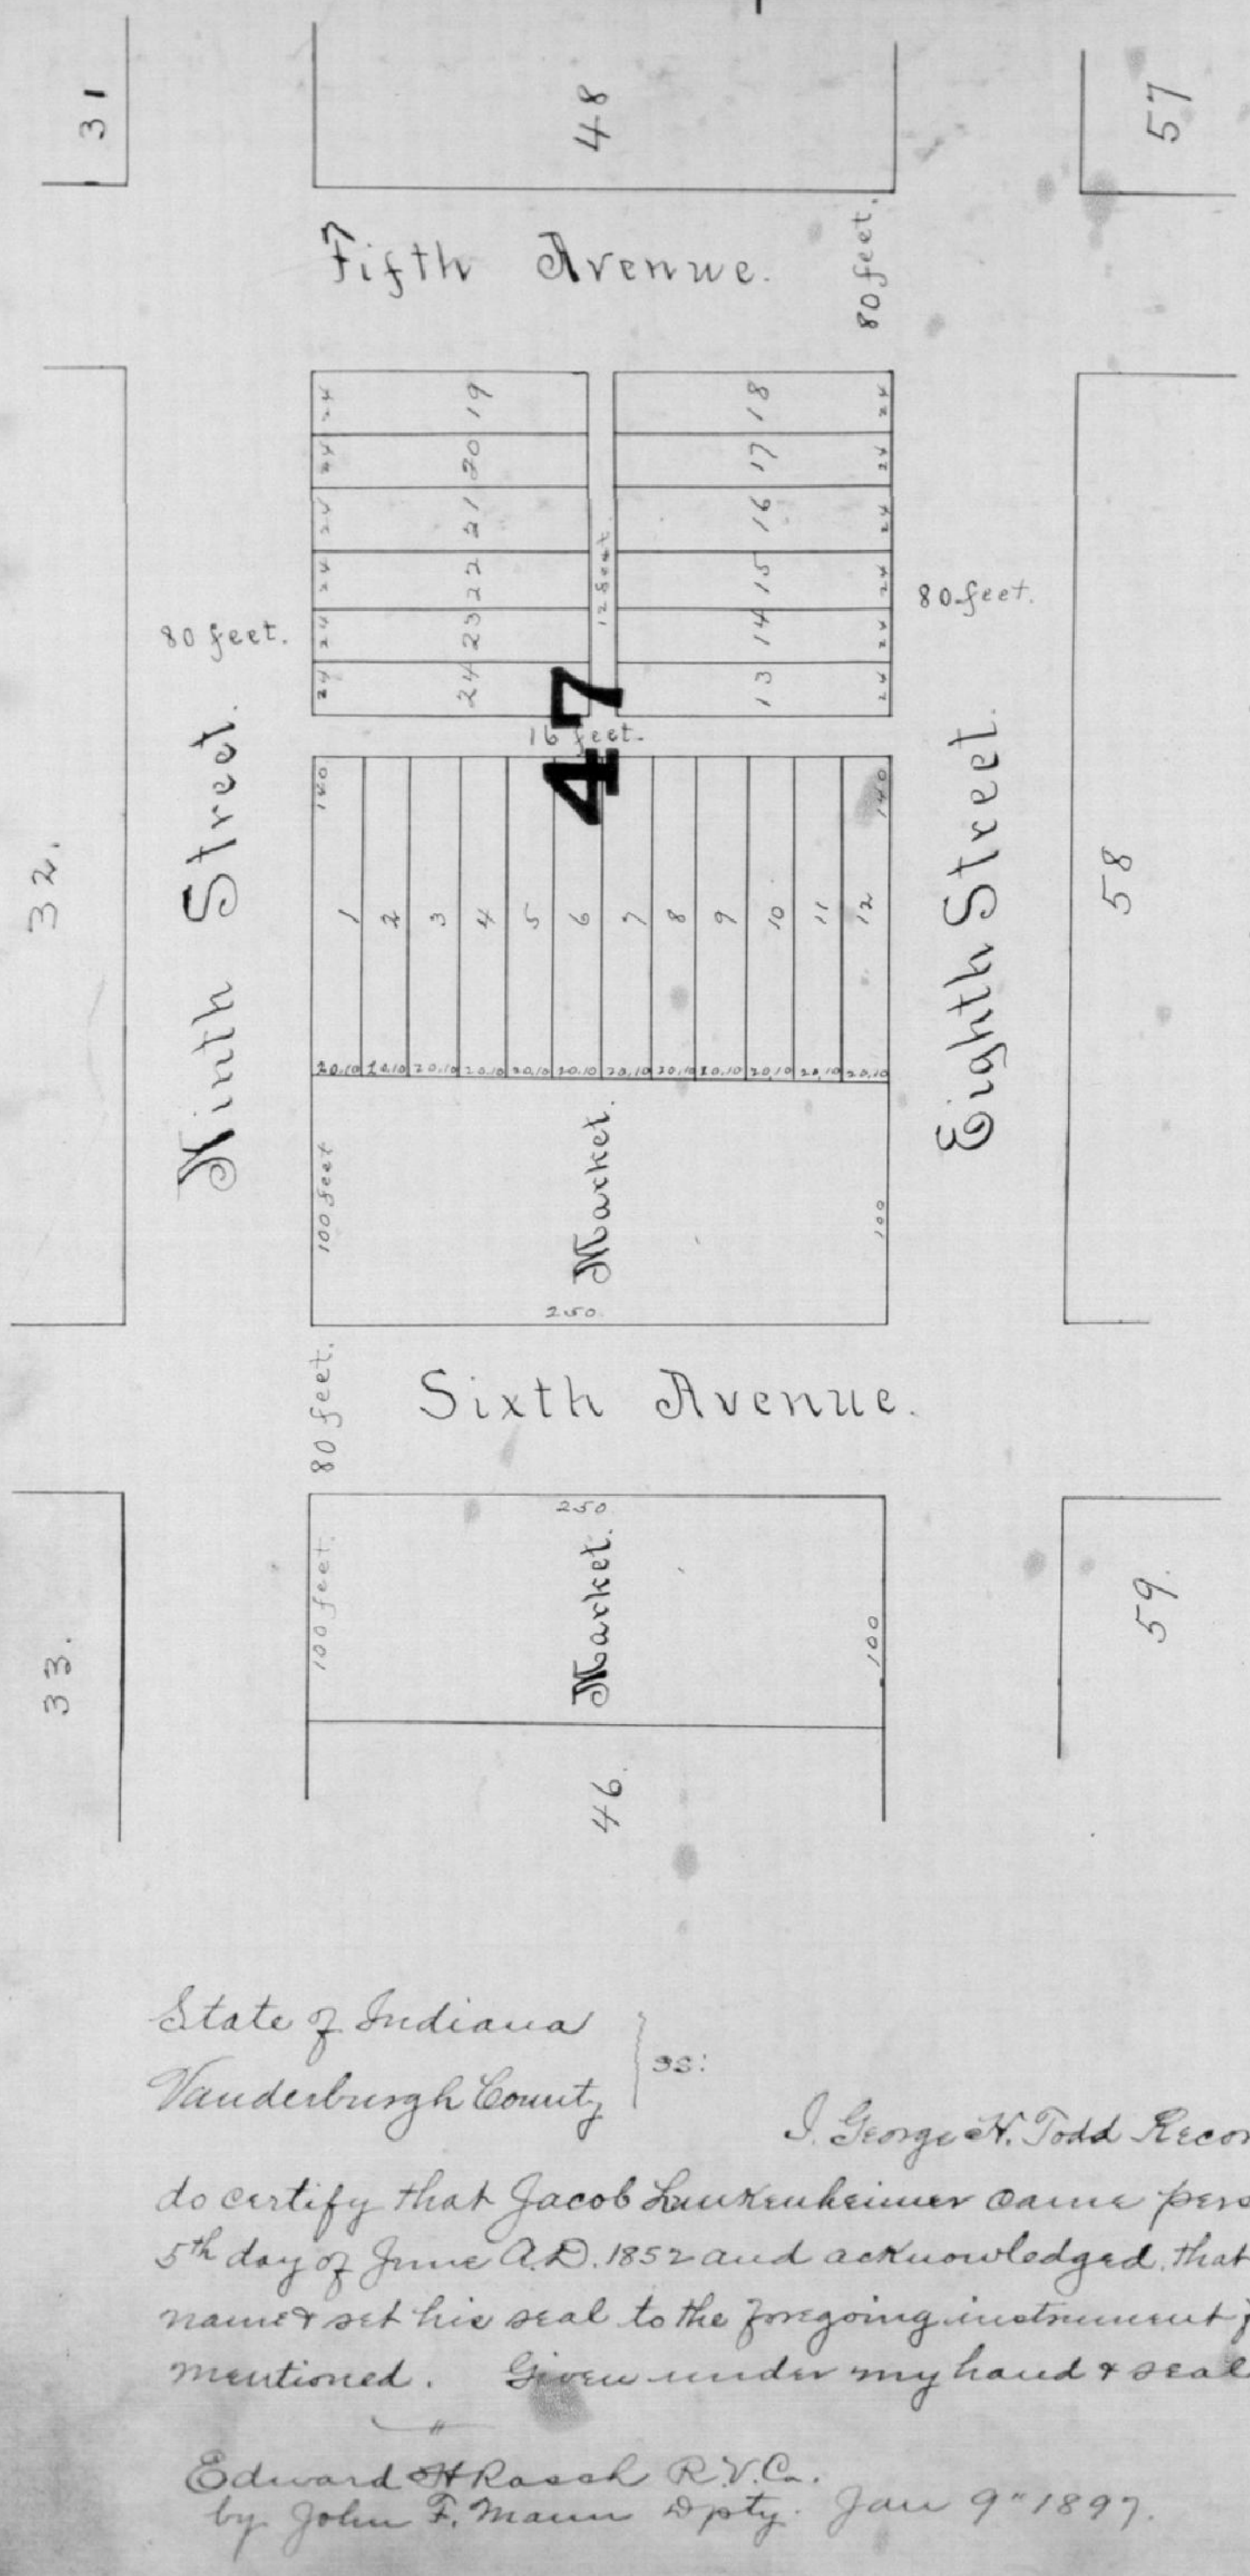


PLAN

OF

JACOB LUNKEIMERS

Subdivision

OF BLOCK No 47. of the Town of

LAMASCO CITY.

in Vanderburgh County Indiana

Said Block is divided into Twenty four lots, Lots 1.2.3.4.5.6.7.8.9.10.11.12 having twenty feet and ten inches front, towards a Market Westwardly of them, and running back Eastwardly One hundred and forty (140) feet, to a sixteen feet Alley. Lots 13.14.15.16 17.18.19.20.21.22.23.24 having twenty four (24) feet front each, & running back One hundred and nineteen (119) feet to a twelve feet Alley.

Jacob Lunkeimer. Seal

State of Indiana } ss:
Vanderburgh County }

I. George H. Todd Recorder in and for said County do certify that Jacob Lunkeimer came personally before me on this 5th day of June A.D. 1852 and acknowledged that he voluntarily signed his name & set his seal to the foregoing instrument for the uses & purposes therein mentioned. Given under my hand & seal on the day & year above written.

Geo H. Todd. Recorder. Seal

Edward H Rasch R.V.Co.
by John F. Mann Dpty. Jan 9th 1897.

TRANSCRIBED FROM PLAT
RECORD 'A PAGE 1V.