PLAT OF

WILLIAM BATES SUBDIVISION, OF LOTS No 125 & 126 in the ORIGINAL PLAN of the City of EVANSVILLE VANDERBURGH COUNTY INDIANA.

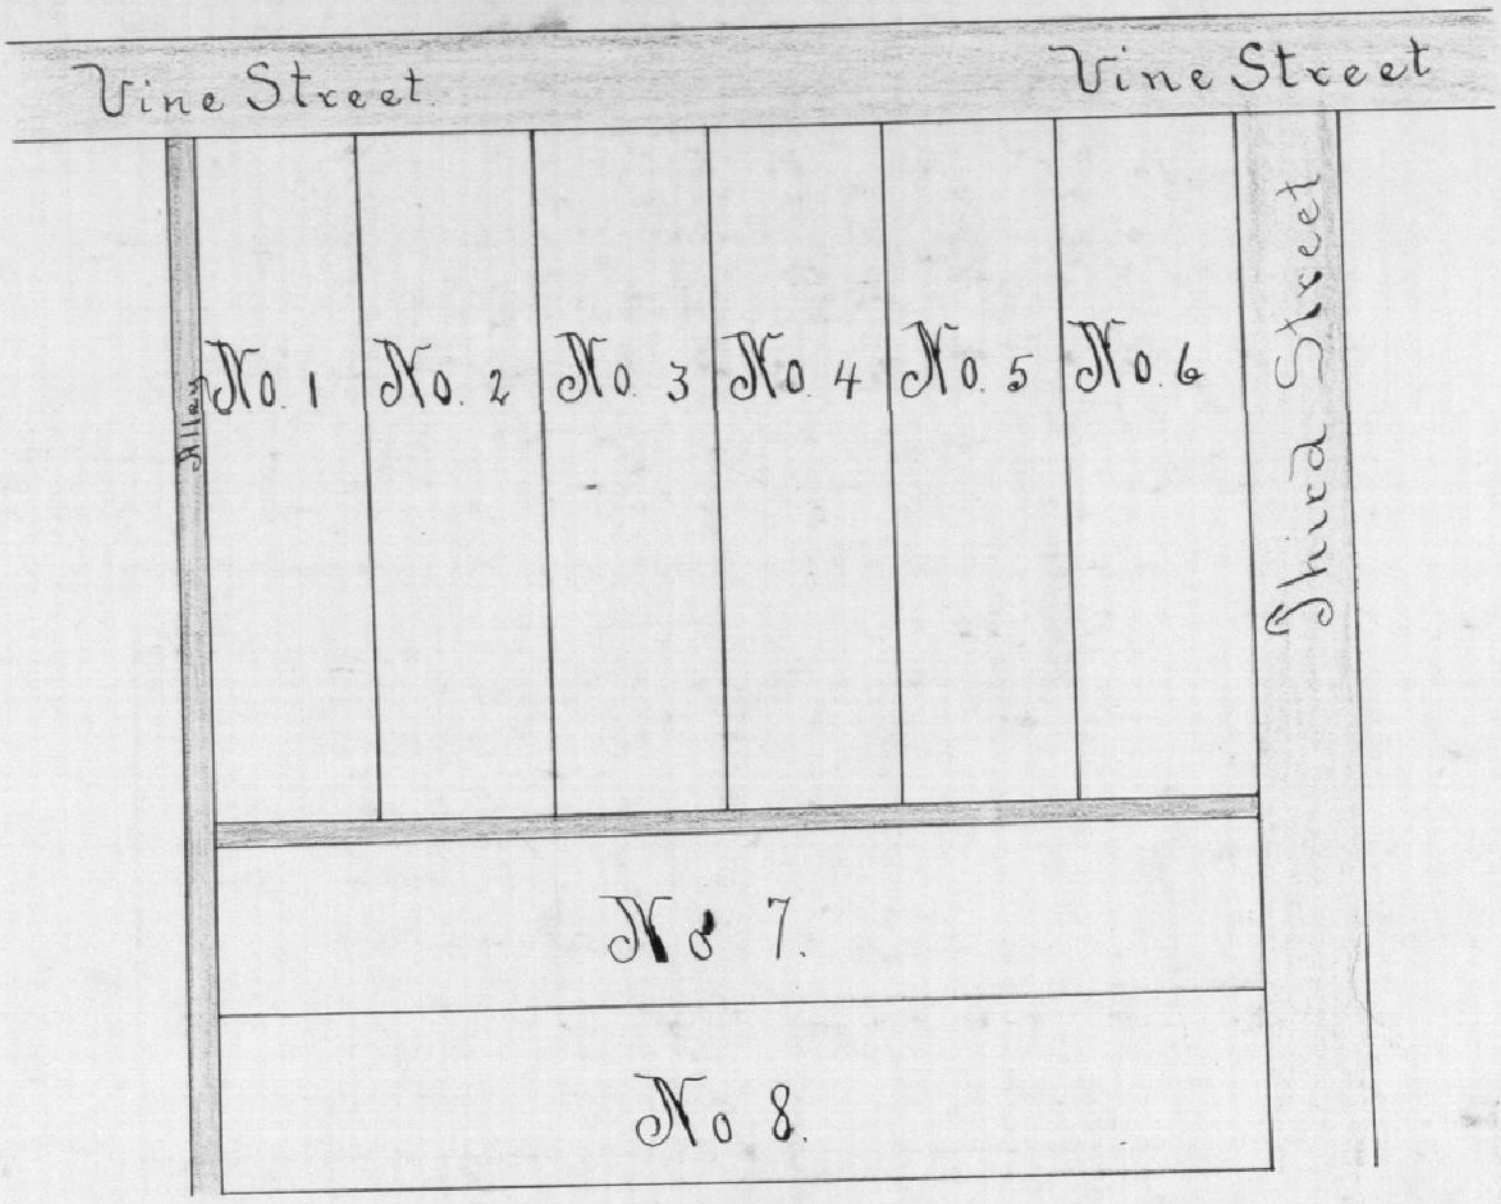

In the above Plat of the Subdivision of Lots No 125 & 126 in the Original Plan of the City of Evansville, Lots 1. 2. 3. 4. 5 & 6 front 25 feet on Vine Street, and extend back at right angles with said Street 90 feet, Lots No 7 & 8 front 25 feet on Third Street and extend back at right angles with said street to the alley between second and Third Streets 150 feet, the alley marked on the above Plat extends from Third Street back to the above named Alley and is 10 feet wide.

Witness my hand & seal this 17th day of March 1852. Wm. Bates. (Seal)

State of Indiana. } sct.
Vanderburgh County }

I. George H. Todd, Recorder in and for said County do hereby certify that on the 12 day of November A.D. 1852 the within named William Bates personally appeared before me and acknowledged the within to be his voluntary act & deed for the purposes therein named.

In Testimony Whereof, I have hereunto set my hand & affixed the seal of my Office. the day & year above written. Geo. H. Todd.
Recorder.

Recorded Nov 12 "1852.
Geo H. Todd. Recorder.

134

Edward H Rasch R. V. Co
by John F. Mann Dpty. Jan 9 "1897.

TRANSCRIBED FROM PLAT
RECORD 'A' PAGE 17